

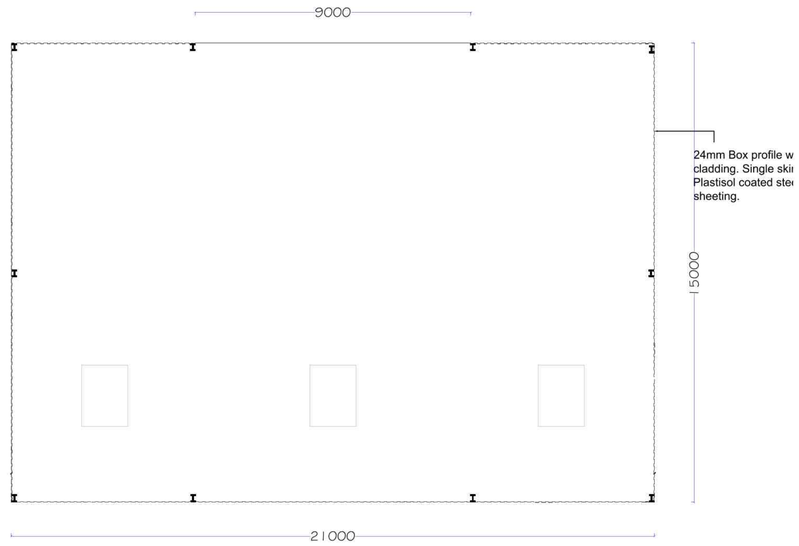


Ground floor

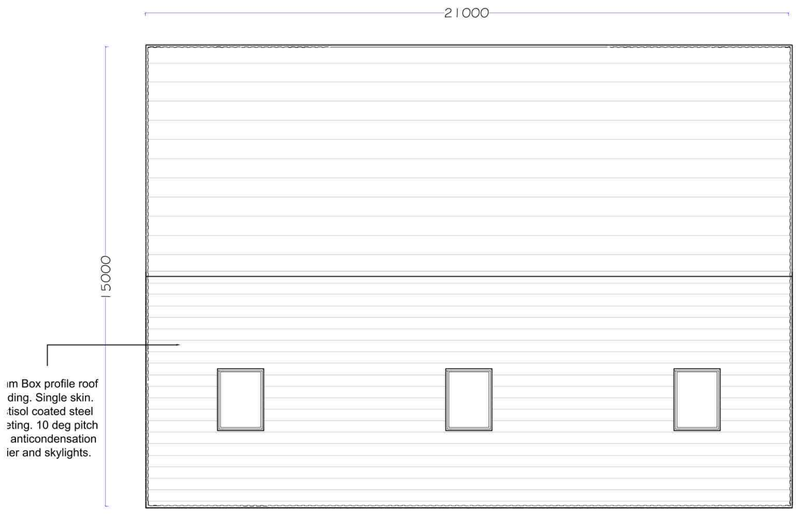


Roof plan

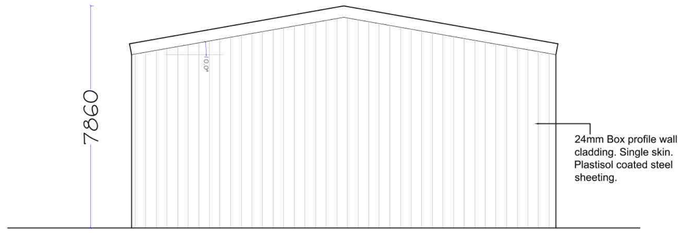

East & West Elevation



North Elevation

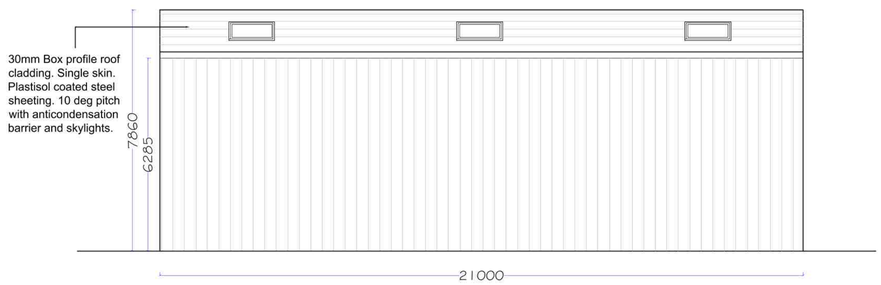

South Elevation





Scale 1:100

BARN 1 -PLANS & ELEVATIONS - AS PROPOSED

RevA: Header changed to proposed 25-04-03

SPENCER
ARCHITECTURE
REDBRIDGE HOUSE, WATER LANE, UPPER CLATFORD, ANDOVER, HAMPSHIRE. SP11 7PP
TELEPHONE 01264 336800 FAX 01264 336810

PROJECT: Thatching Yard, Ridgeaway, Huntingtom

CLIENT: Simply Thatch

DRAWING DESCRIPTION: Barn 1 - Plans & Elevations - As Proposed

This drawing is copyright

DATE	DRAWN	SCALE	JOB NO	DRAWING NO	REVISION
04/25	DF	1:100@A1	868	101	A