

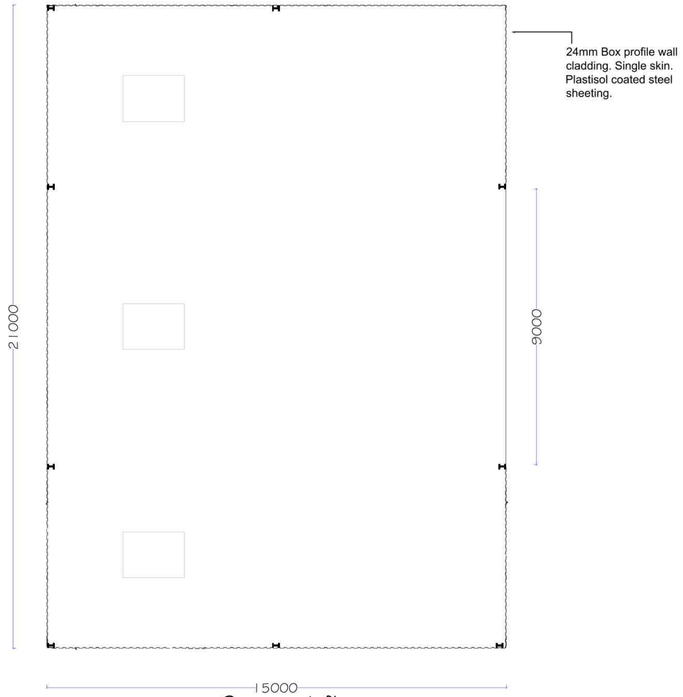


Ground floor

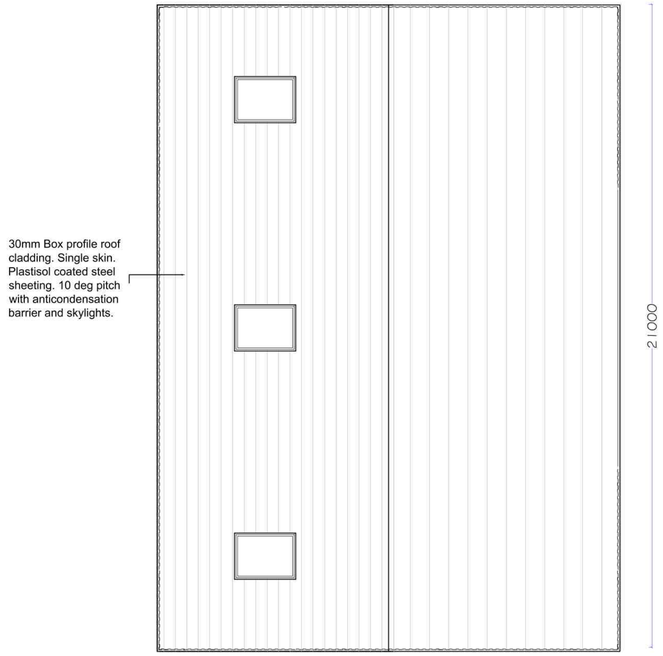


Roof plan

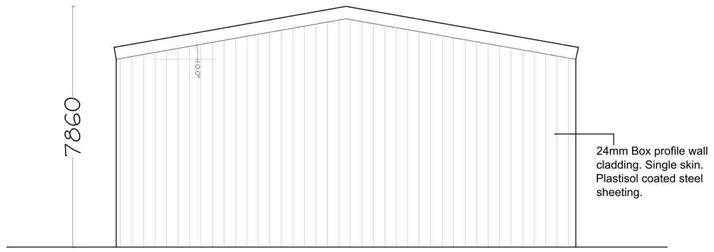

North & South Elevation




East Elevation

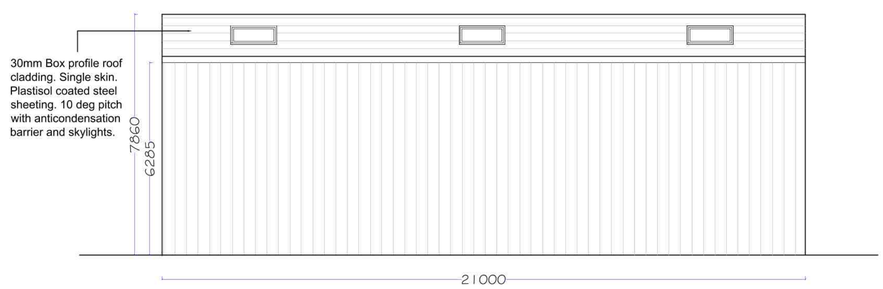

West Elevation



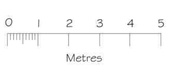

Scale 1:100

BARN 2 &3 -PLANS & ELEVATIONS - AS PROPOSED

RevA: Long barn split into two separate 25-05-22

SPENCER
ARCHITECTURE
REDBRIDGE HOUSE, WATER LANE, UPPER CLATFORD, ANDOVER, HAMPSHIRE. SP11 7PP
TELEPHONE 01264 336800 FAX 01264 336810

PROJECT: Thatching Yard, Ridgeaway, Huntingtom					
CLIENT: Simply Thatch					
DRAWING DESCRIPTION: Barn 2- Plans - As Proposed					
DATE	DRAWN	SCALE	JOB NO	DRAWING NO	REVISION
04/25	DF	1:100@A1	868	102	A

This drawing is copyright