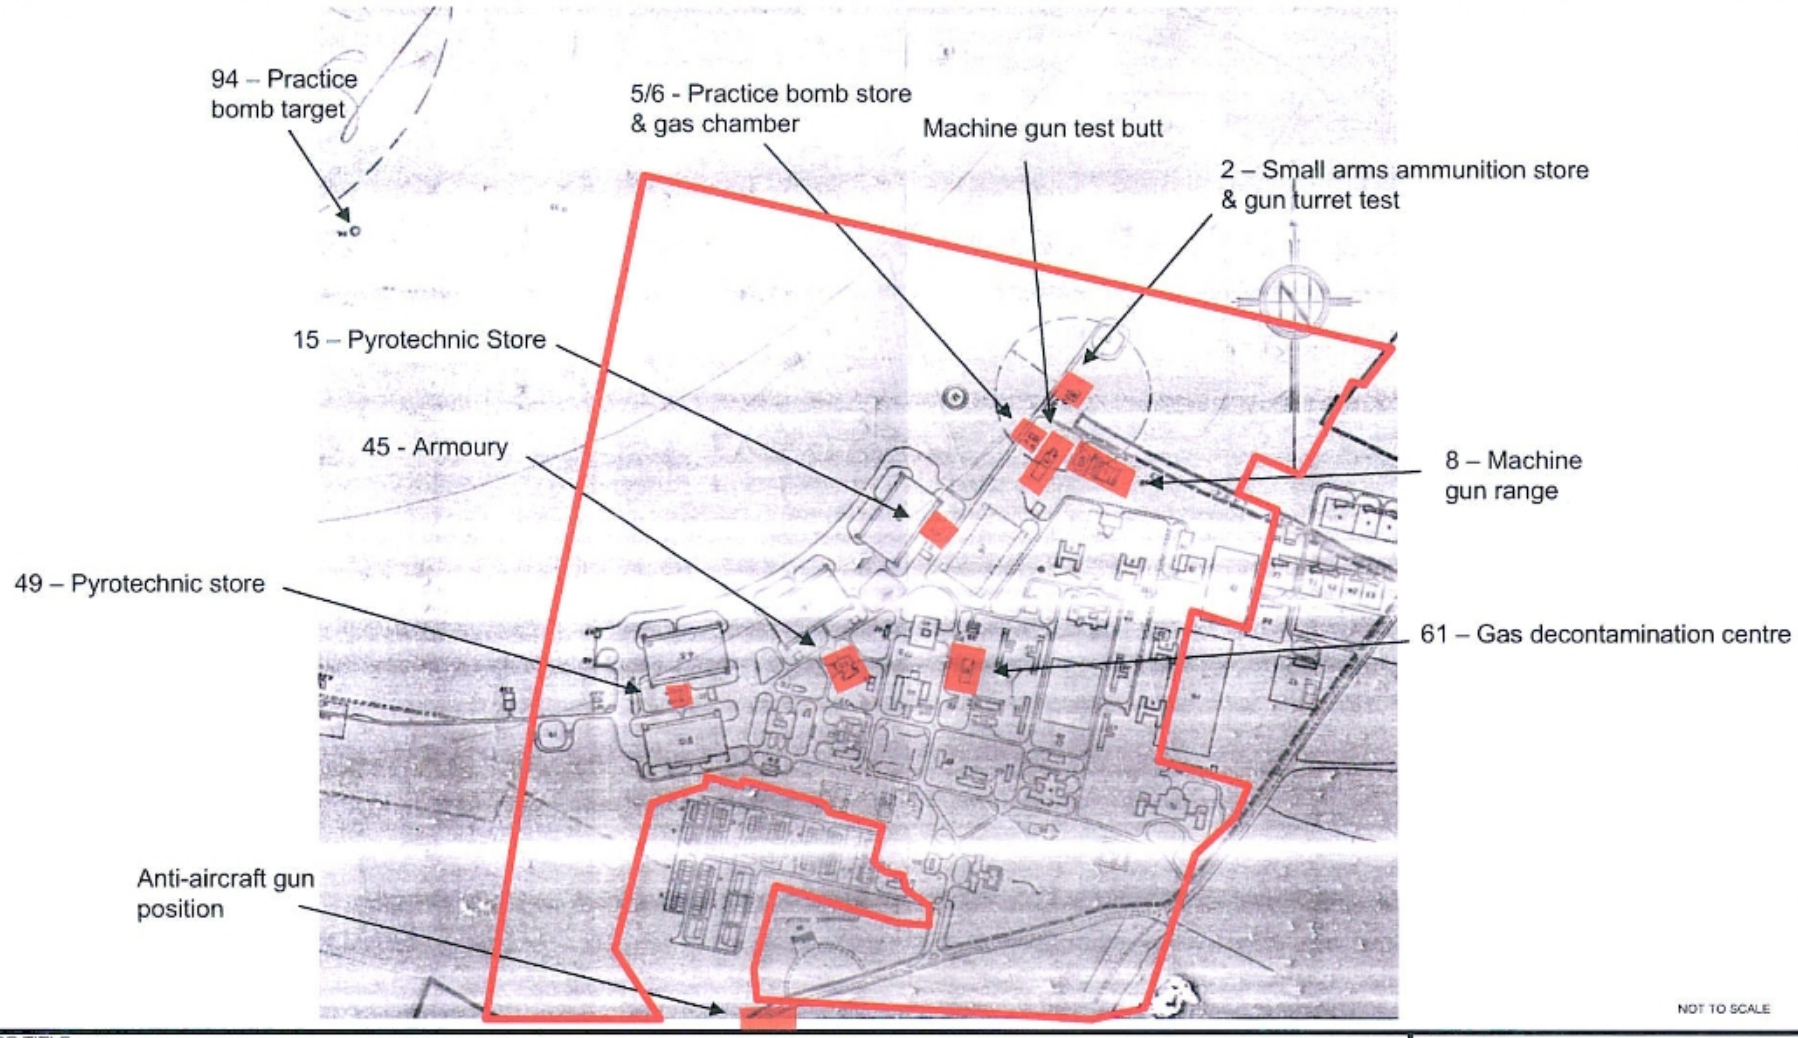


FIGURE TITLE :

Appendix 1 – Historical Plan - 1939

PROJECT :

RAF Upwood

REPORT NUMBER :

A0865-00-R1-3

BAE SYSTEMS