
Location Plan

Site Address: **Flint Cottage, 22, London Lane, Great Paxton, PE19 6RH**

Date Produced: **03-Oct-2026**

Scale: **1:1250 @A4**

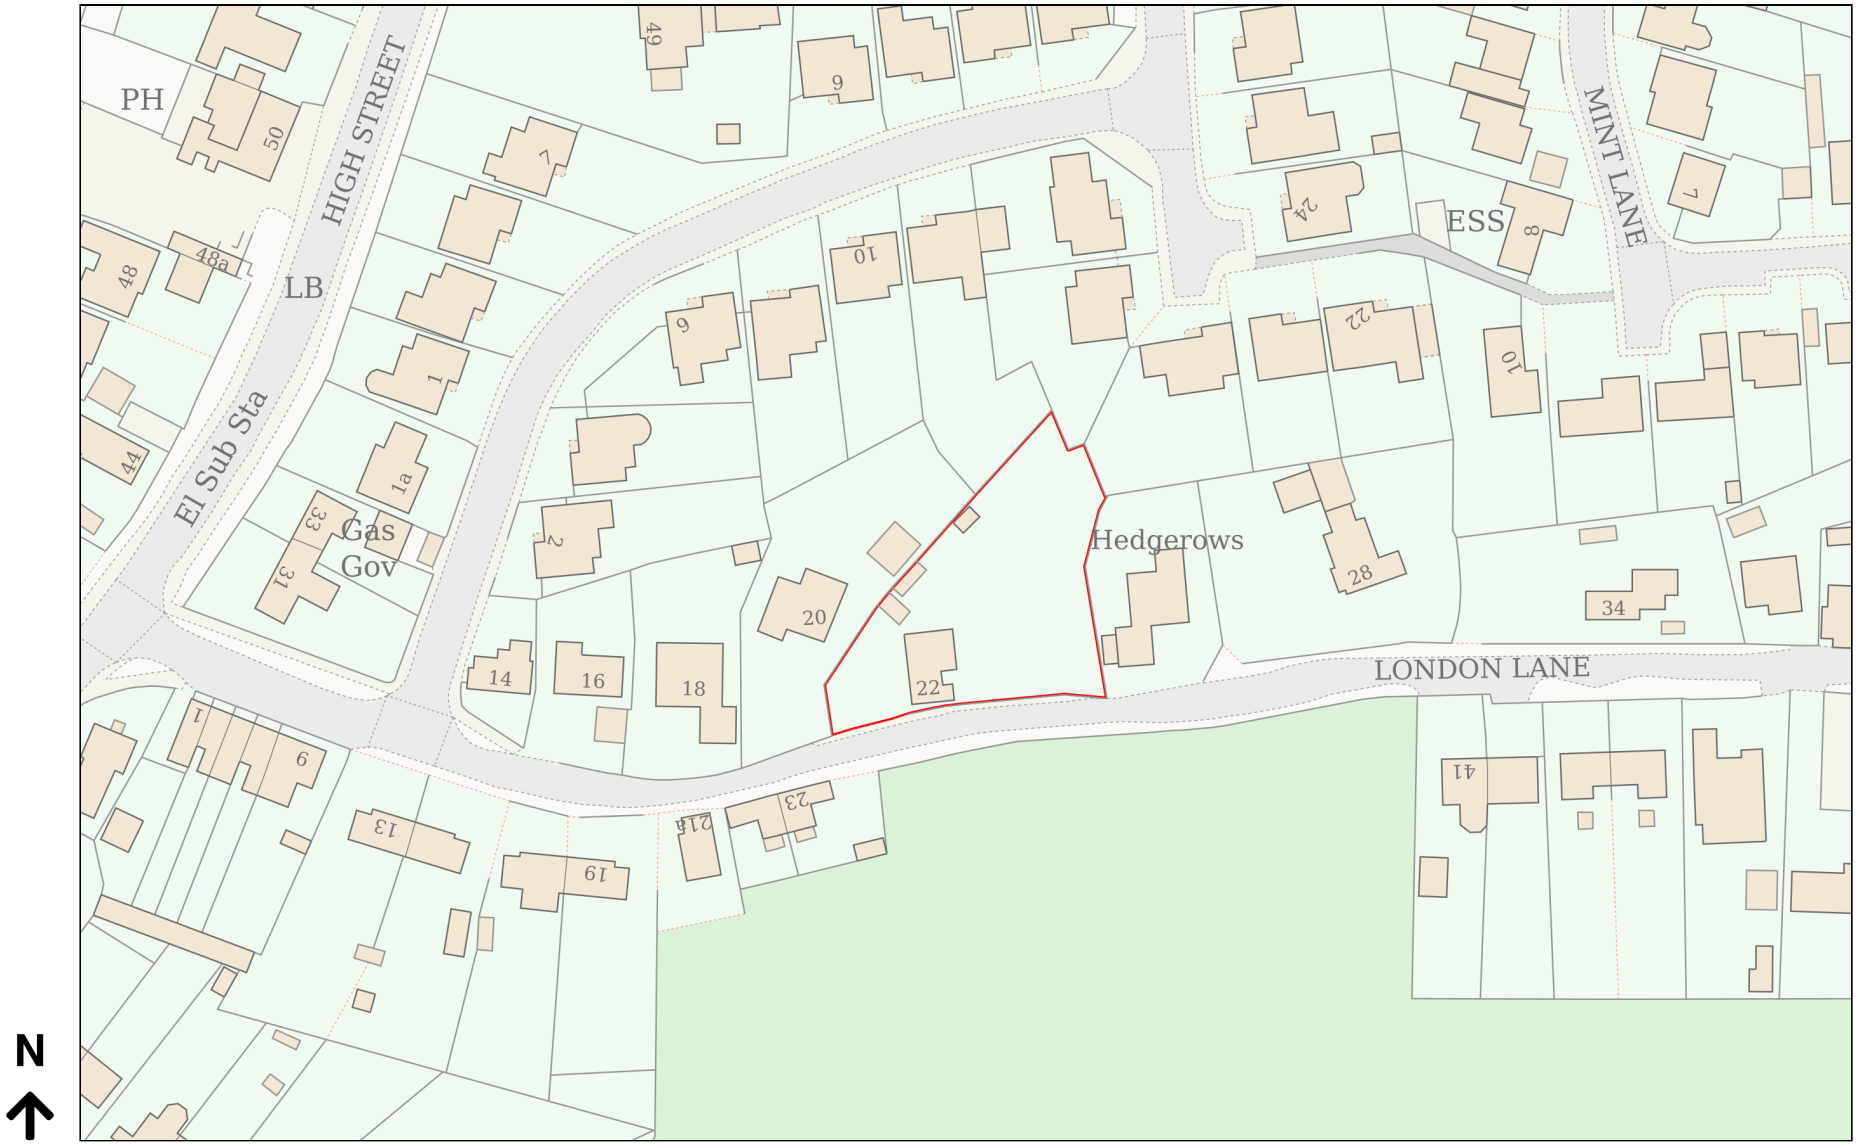

Planning Portal Reference: **PP-15178932v3**

Powered By TerraQuest

© Crown copyright and database rights 2026 OS 100042766