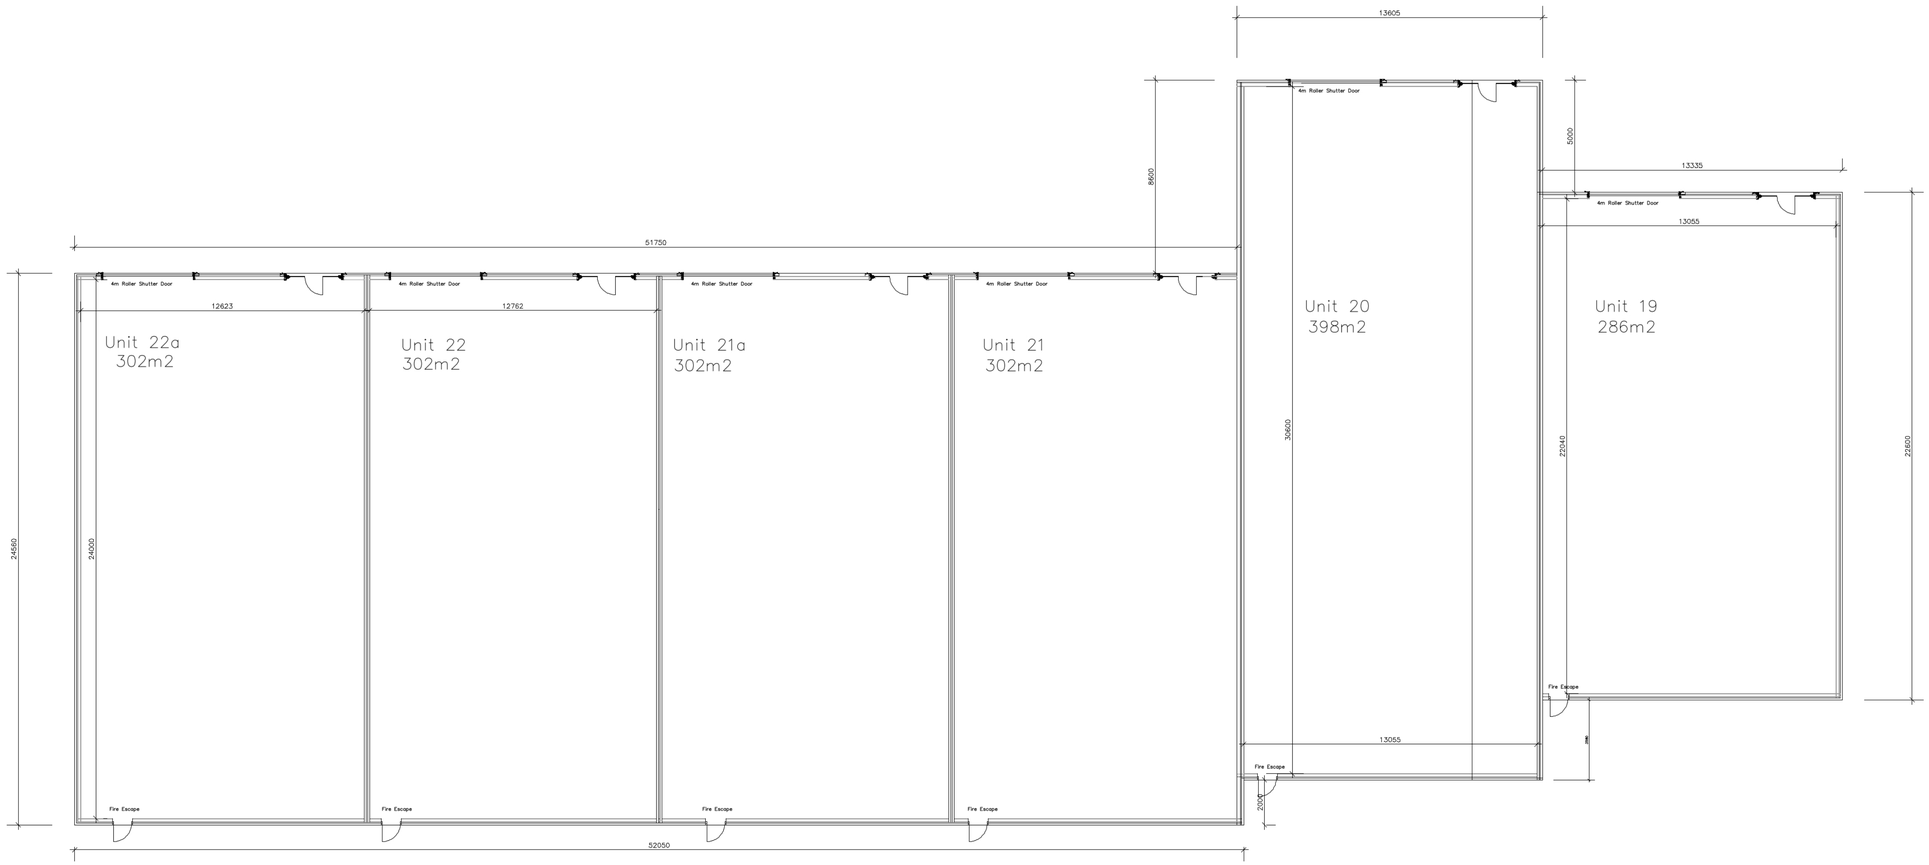

Floor plan 1:100

TAYLOR PLANNING & BUILDING

13 West Delph
Whittlesey
PE7 1RG
01733 530757
www.taylorplanningandbuilding.co.uk

Revisions:

Status:
PLANNING

Project:
19-22
Oakwood

Drawing Title :
Plan

Date:

Scale:
VAR

Project Number :
J25249

Drawing reference :
PL07 / A0