

Front Elevation 1:100

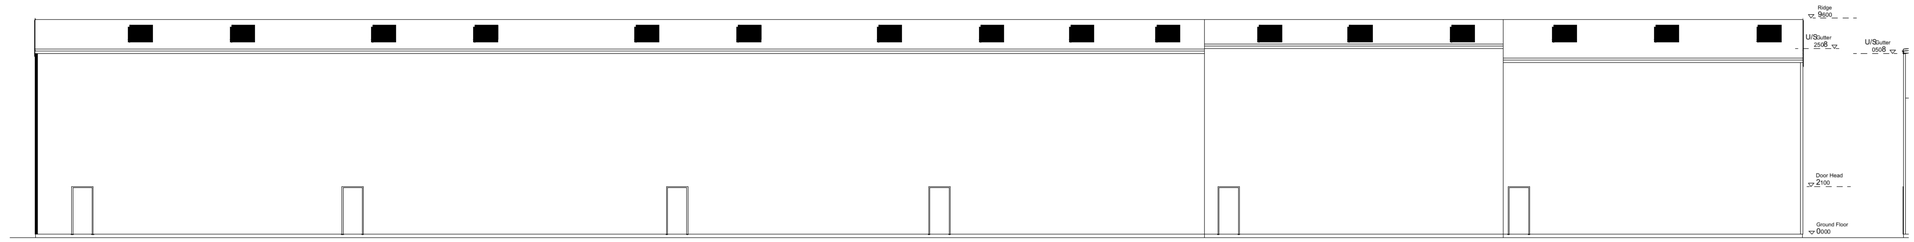

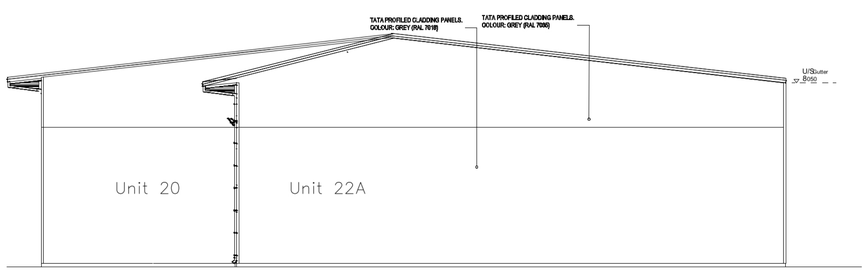

Side Elevation 1:100

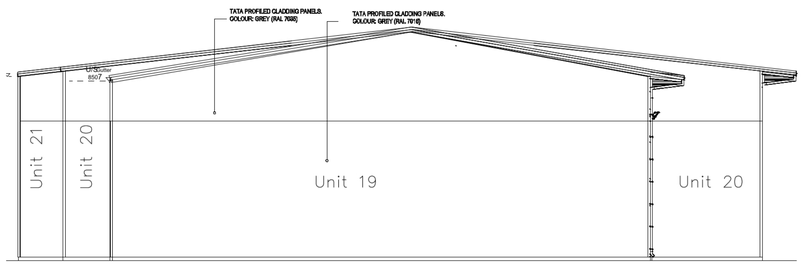

TAYLOR PLANNING & BUILDING
13 WEST DELPH
WHITTLESEY
PE7 1RG
01733 530757
WWW.TAYLORPLANNINGANDBUILDING.CO.UK

REVISIONS:

STATUS: PLANNING

PROJECT: 19-22 OAKWOOD

DRAWING TITLE : PLAN

DATE: [illegible]

SCALE: VAR

PROJECT NUMBER : J25249

DRAWING REFERENCE : PL06 / A0