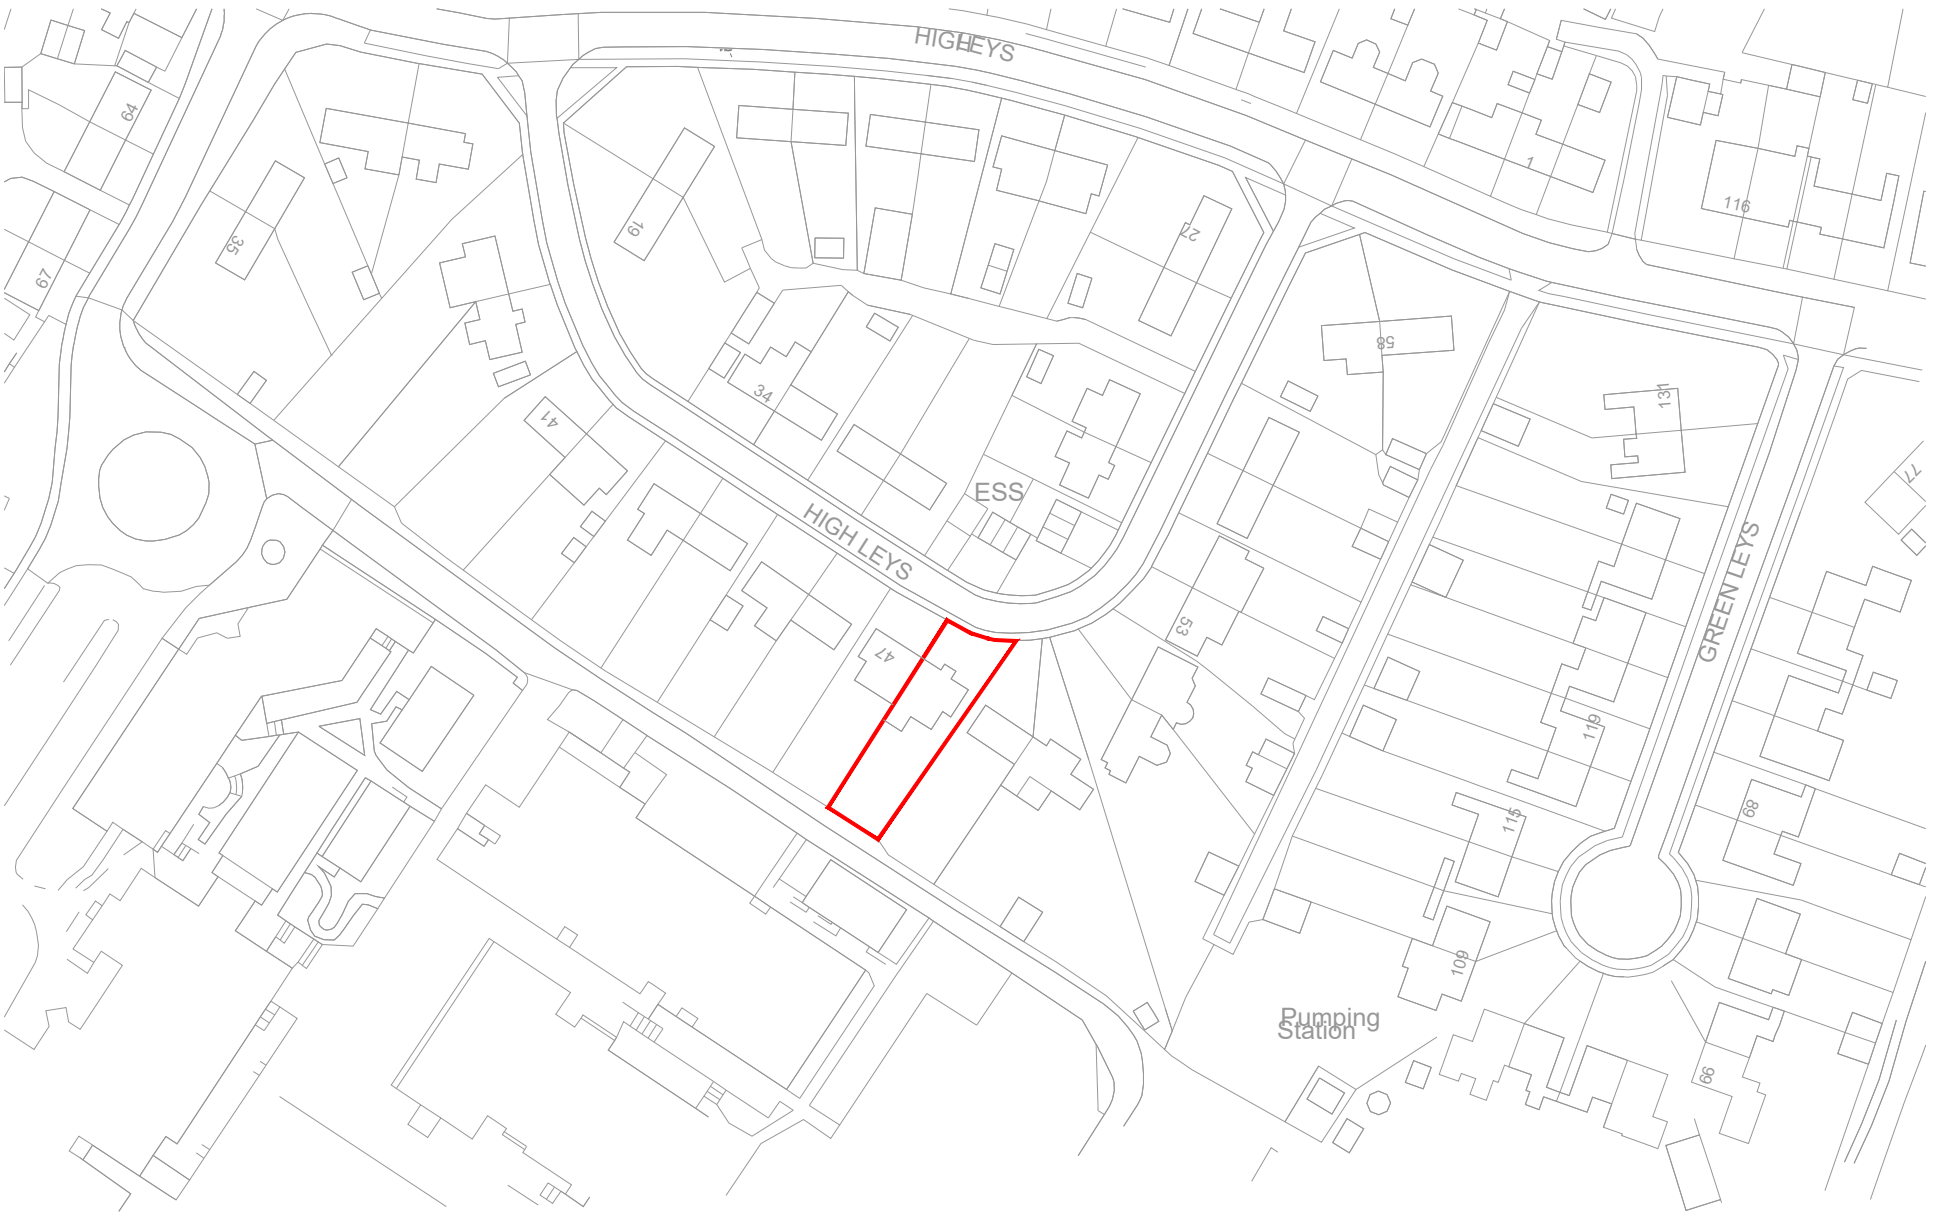

LOCATION PLAN
Scale 1:1250
Site Area: 399m2

SCALE 1:1250 (METRES)
0 20 40 60

REV	DATE	BY	REVISION NOTES

Suite 2, Clare Hall,
St Ives Business Park,
Parsons Green,
St Ives,
Cambs, PE27 4WY

© COPYRIGHT

Tel: 01480 494969
Email: enquiries@planningandarchitecture.co.uk
Web: www.planningandarchitecture.co.uk

PARTNERS in PLANNING and ARCHITECTURE

PROJECT
Construction of a Part Single and Part Two-storey Rear Extension,
48 High Leys,
St Ives,
PE27 6RX

CLIENT
Mr and Mrs Petrolati

DRAWING TITLE
Site Location Plan

DRAWN BY	SCALE	
SD	1:1250@A3	
DATE	DWG. No.	REV.
19-12-24	2024.63.200	