

EAST ELEVATION

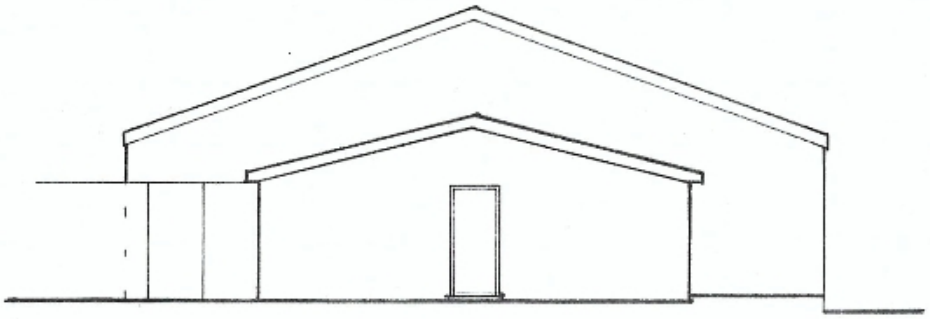

SOUTH ELEVATION streetscene

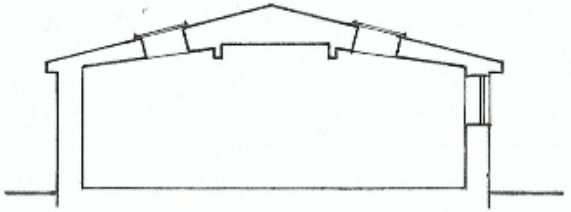

SECTION

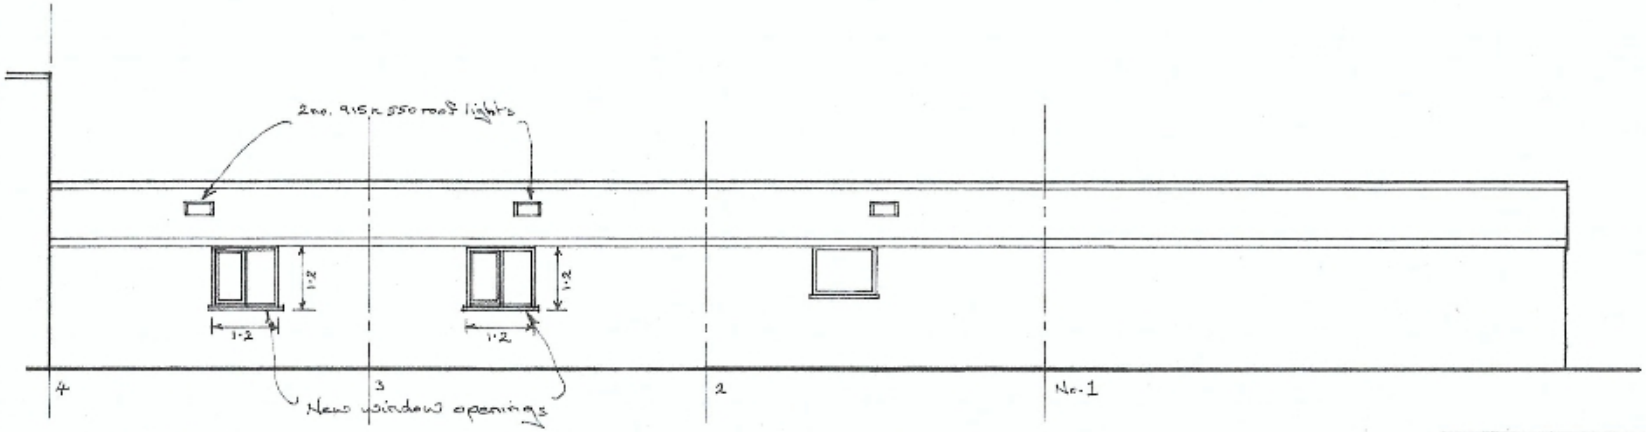

WEST ELEVATION

M R England *Architectural Designs*
38 High Street Warboys Huntingdon Cambs PE28 2TA
01487 822503
E-mail: mailmrengland@hotmail.co.uk
Copyright

PROJECT
Proposed Conversion of Office Units
at Units 3 & 4
Fen Road
Pidley
Huntingdon
Cambs

DRAWING
Proposed Elevations & Section

SCALE: 1/100@A3 DATE: Mar 2025 DWG No. 2157/5
traditional hand drawn plans