
Location Plan

Site Address: **Mitchells & Butlers Retail Ltd, Public House, The Cuckoo, 20, Oundle Road, Alwalton, PE7 3UP**

Date Produced: **04-Apr-2025**

Scale: **1:1250 @A4**

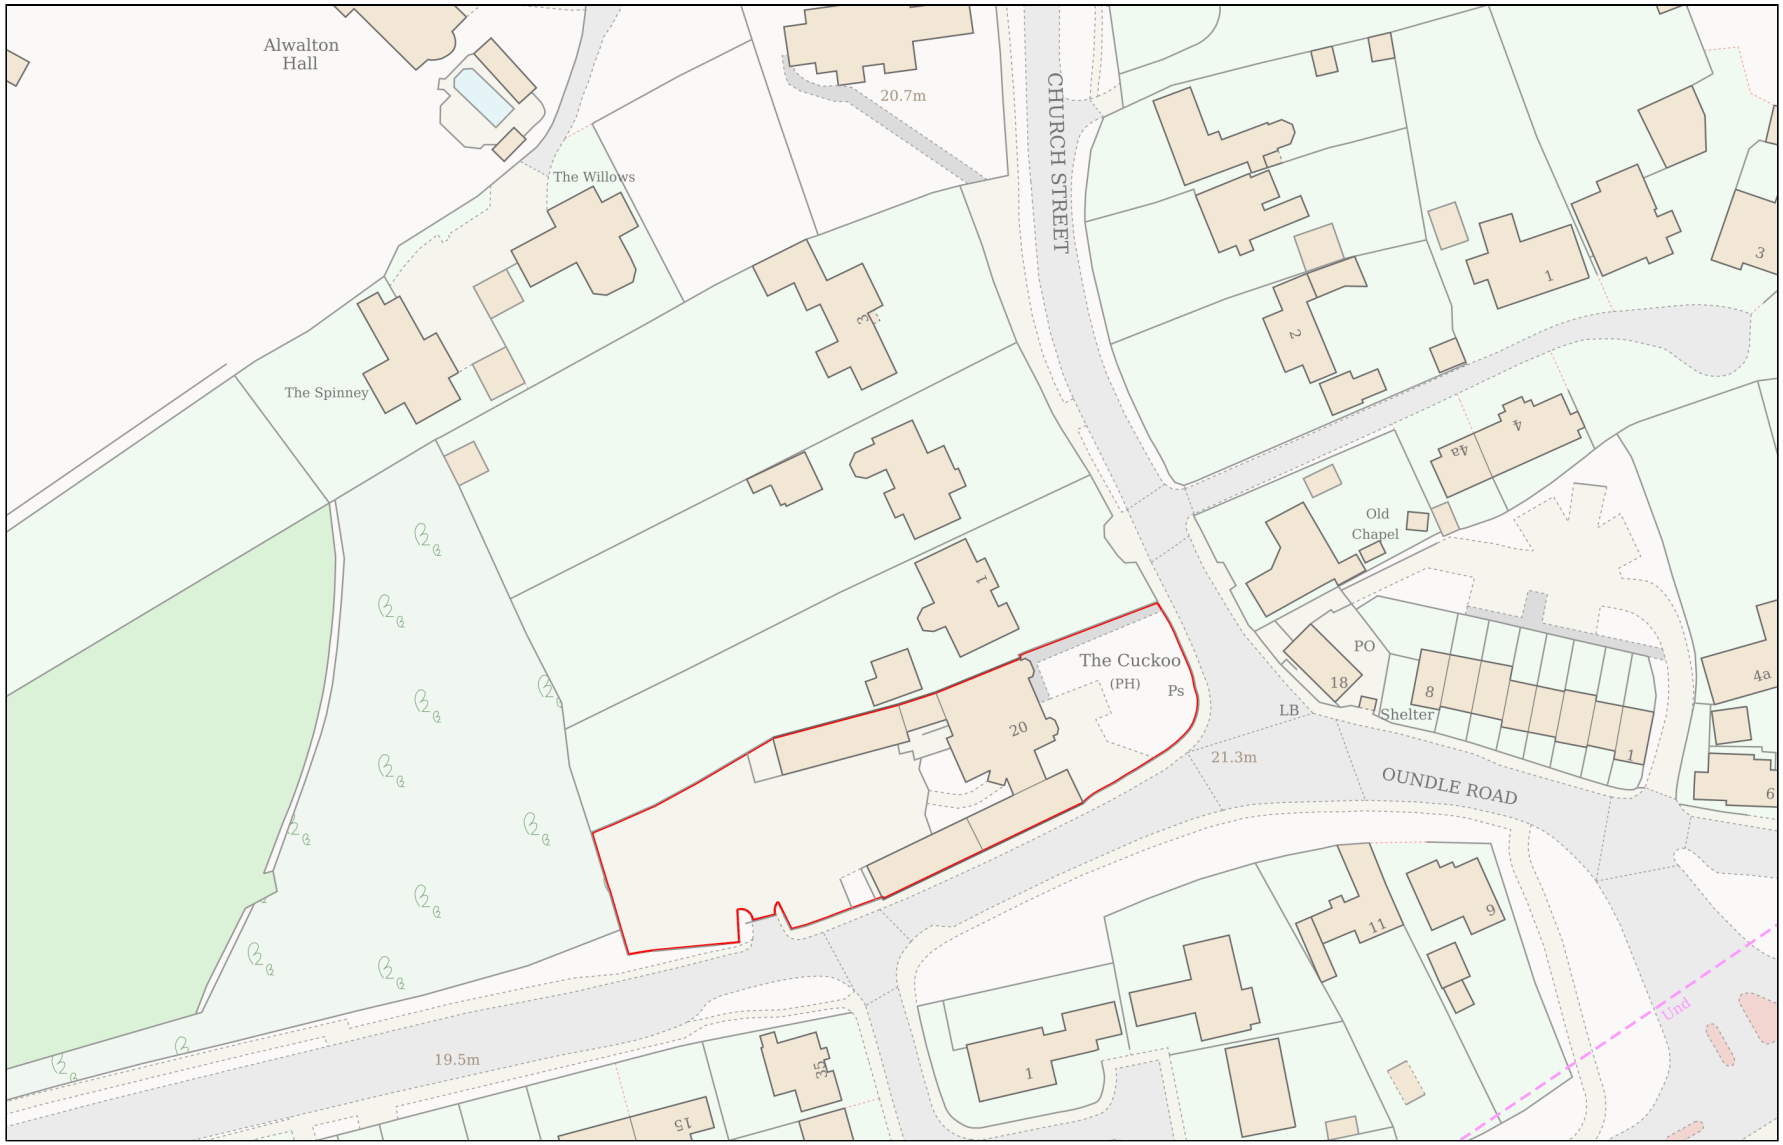

0 50

Metres

Planning Portal Reference: **PP-13919484v1**

Powered By TerraQuest

© Crown copyright and database rights 2025 OS 100042766