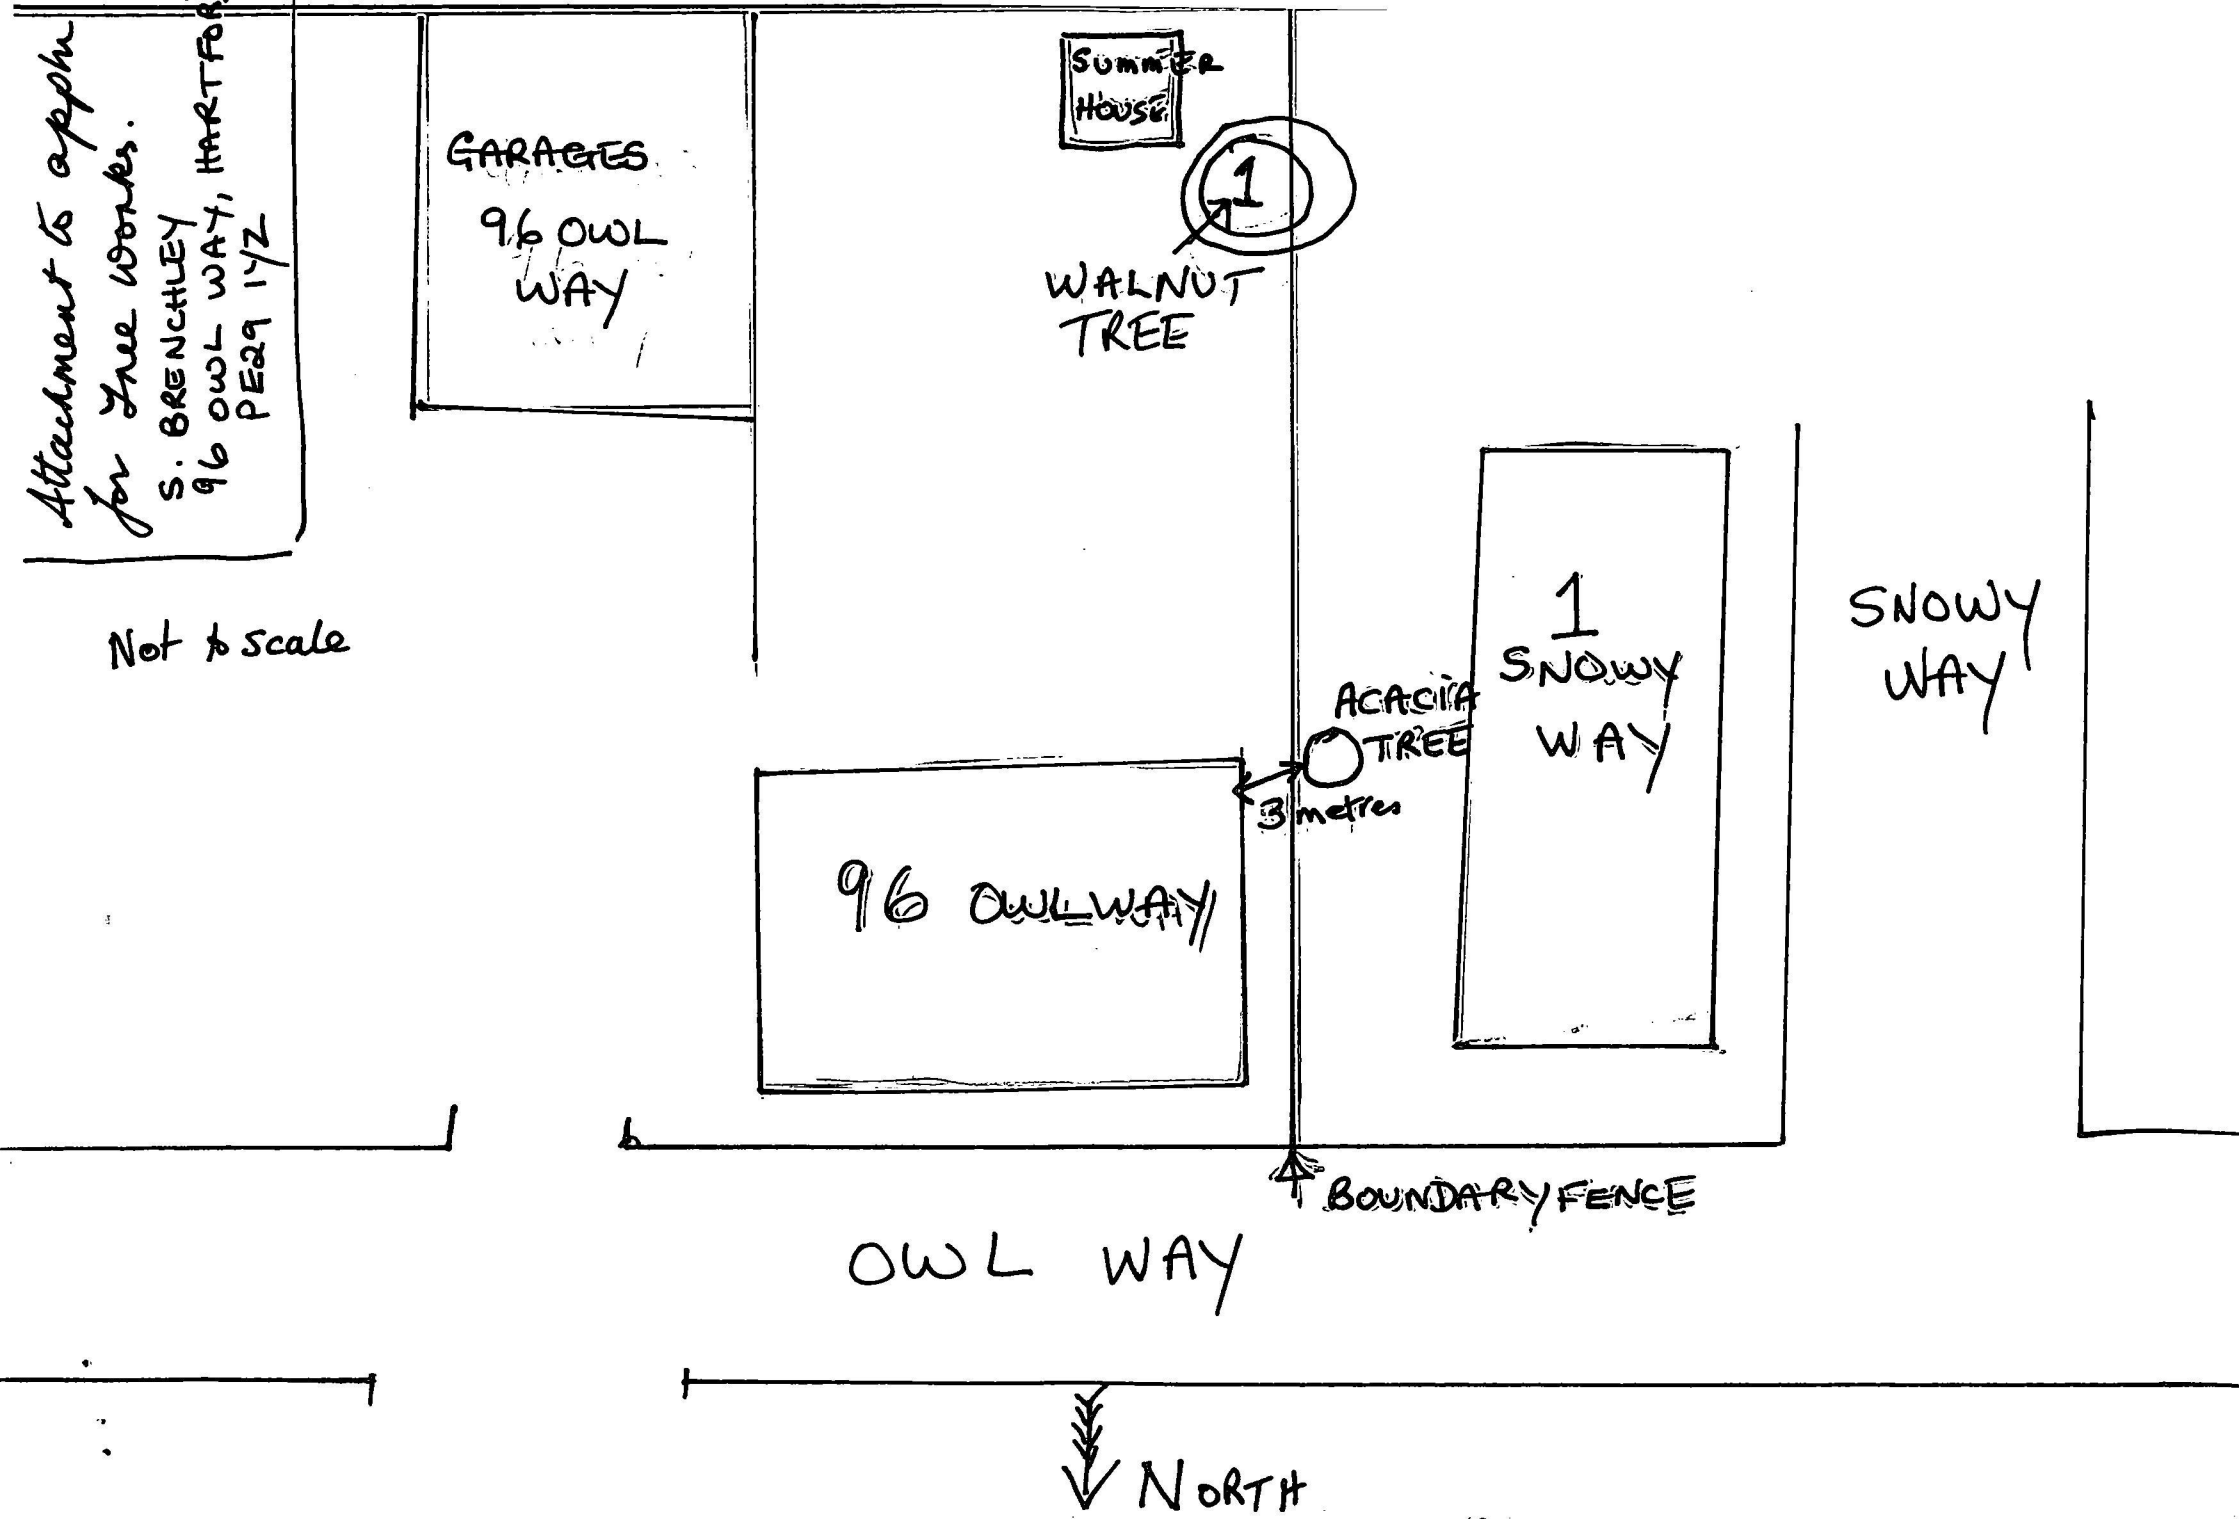
Attachment to applin for tree works.
S. BRENCHLEY
96 OWL WAY, HARTFOR
PE29 1YZ
GARAGES
96 OWL WAY
SUMMER HOUSE
1
WALNUT TREE
Not to scale
1 SNOWY WAY
SNOWY WAY
ACACIA TREE
3 metres
96 OWL WAY
BOUNDARY FENCE
OWL WAY
NORTH