| REV. | DETAILS | INIT. | DATE |
|---|---|---|---|
| | | | |
| | | | |

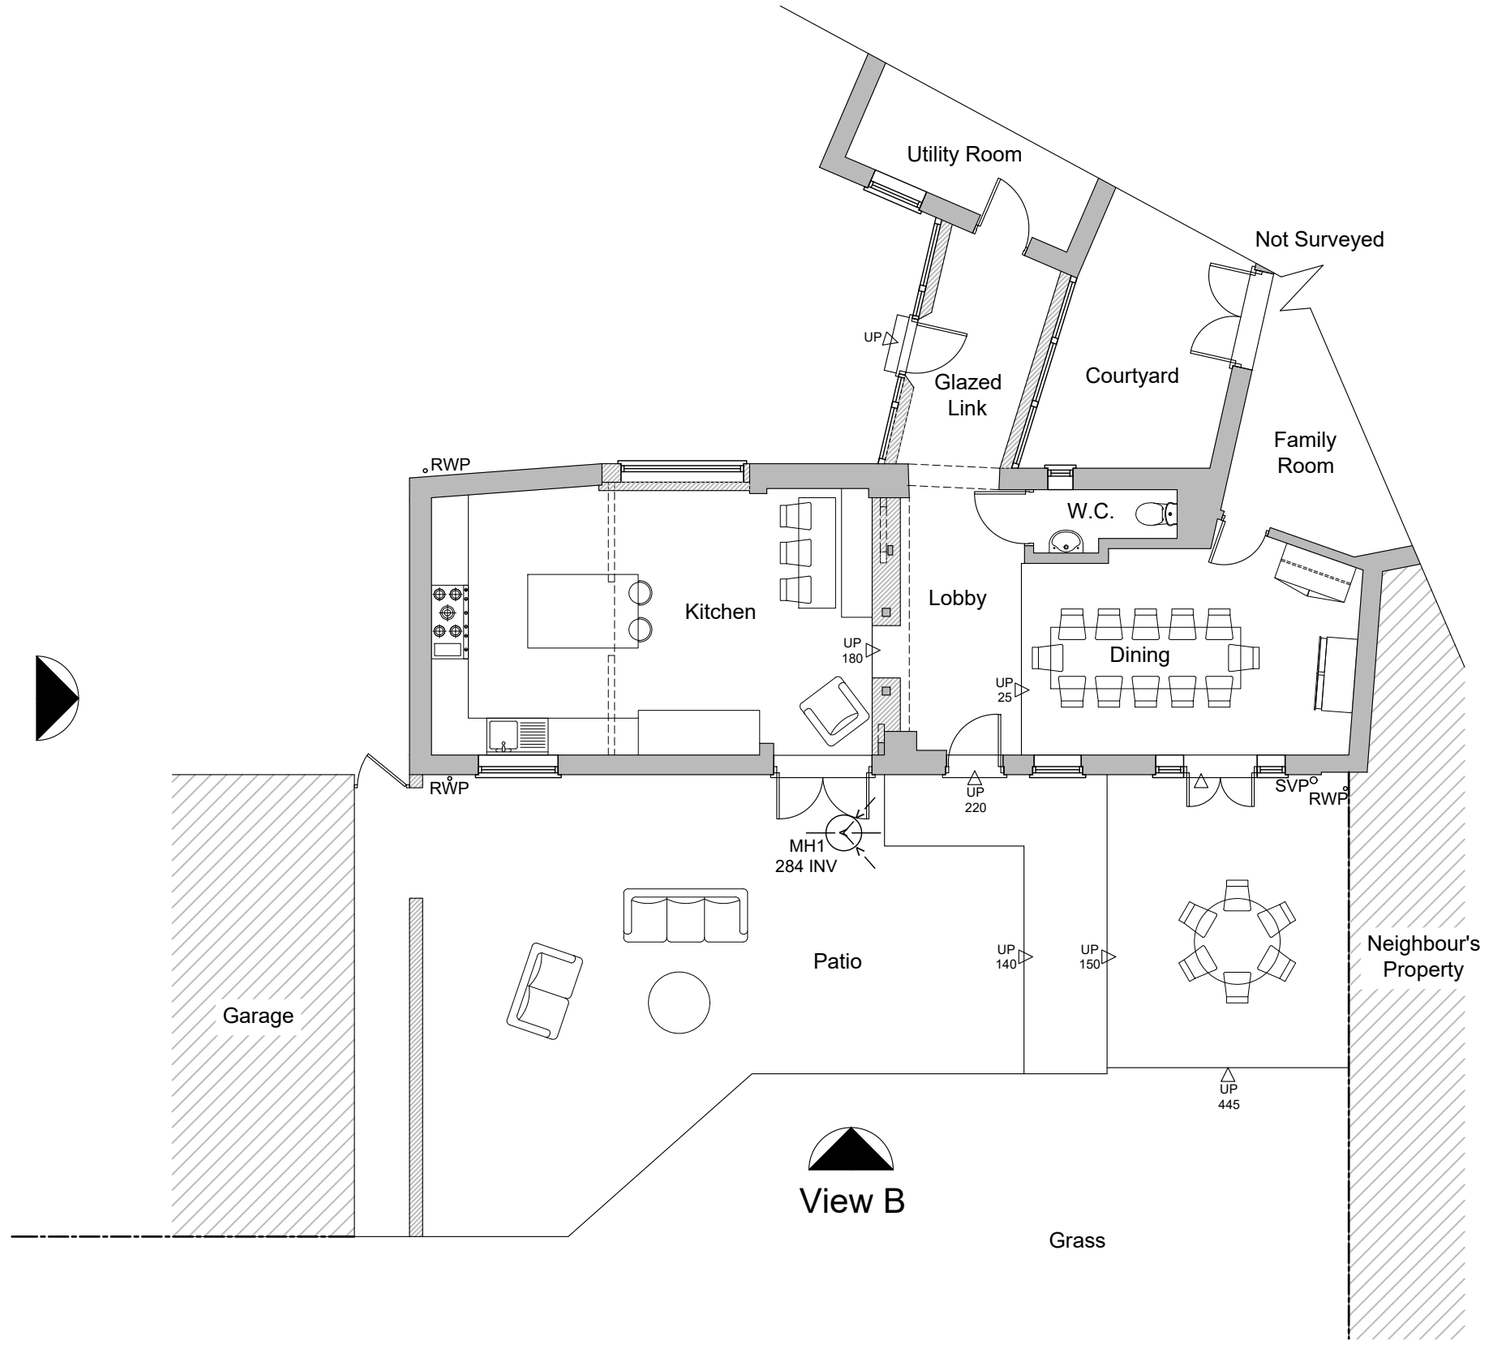


0m 2m 4m 6m 8m 10m

Scale 1:100

Existing Ground Floor Plan
Scale 1:100

**PLANNING ISSUE**

PLEASE NOTE
THESE DRAWINGS ARE FOR THE PURPOSE OF PLANNING ONLY
THESE ARE NOT CONSTRUCTION DRAWINGS


blueprint Architectural Design Ltd.
5 BLOTTS BARN, BROOKS ROAD, RAUNDS, NORTHANTS, NN9 6NS
01933 551389 :: info@blueprintdesign.org.uk


| | | | | |
|---|---|---|---|---|
| TITLE | Garden Room Extension for Mr & Mrs Blair<br>20 East Street, Kimbolton, PE28 0HJ | | | |
| DETAIL | Existing Ground Floor Plan | | | |
| SCALE | 1:100 | SHEET: | A3 | 26-032-01 |
| DRAWN | JP | CHECKED | RW | |
| DATE | JUN 2026 | ISSUE | PLANNING | |


CONTRACTORS MUST CHECK ALL DIMENSIONS ON SITE, ONLY FIGURED DIMENSIONS ARE TO BE WORKED FROM. DISCREPANCIES MUST BE REPORTED TO BLUEPRINT BEFORE PROCEEDING. © THIS DRAWING IS COPYRIGHT.