REV.	DETAILS	INIT.	DATE
A	Client Amendments	JP	13/07/2026

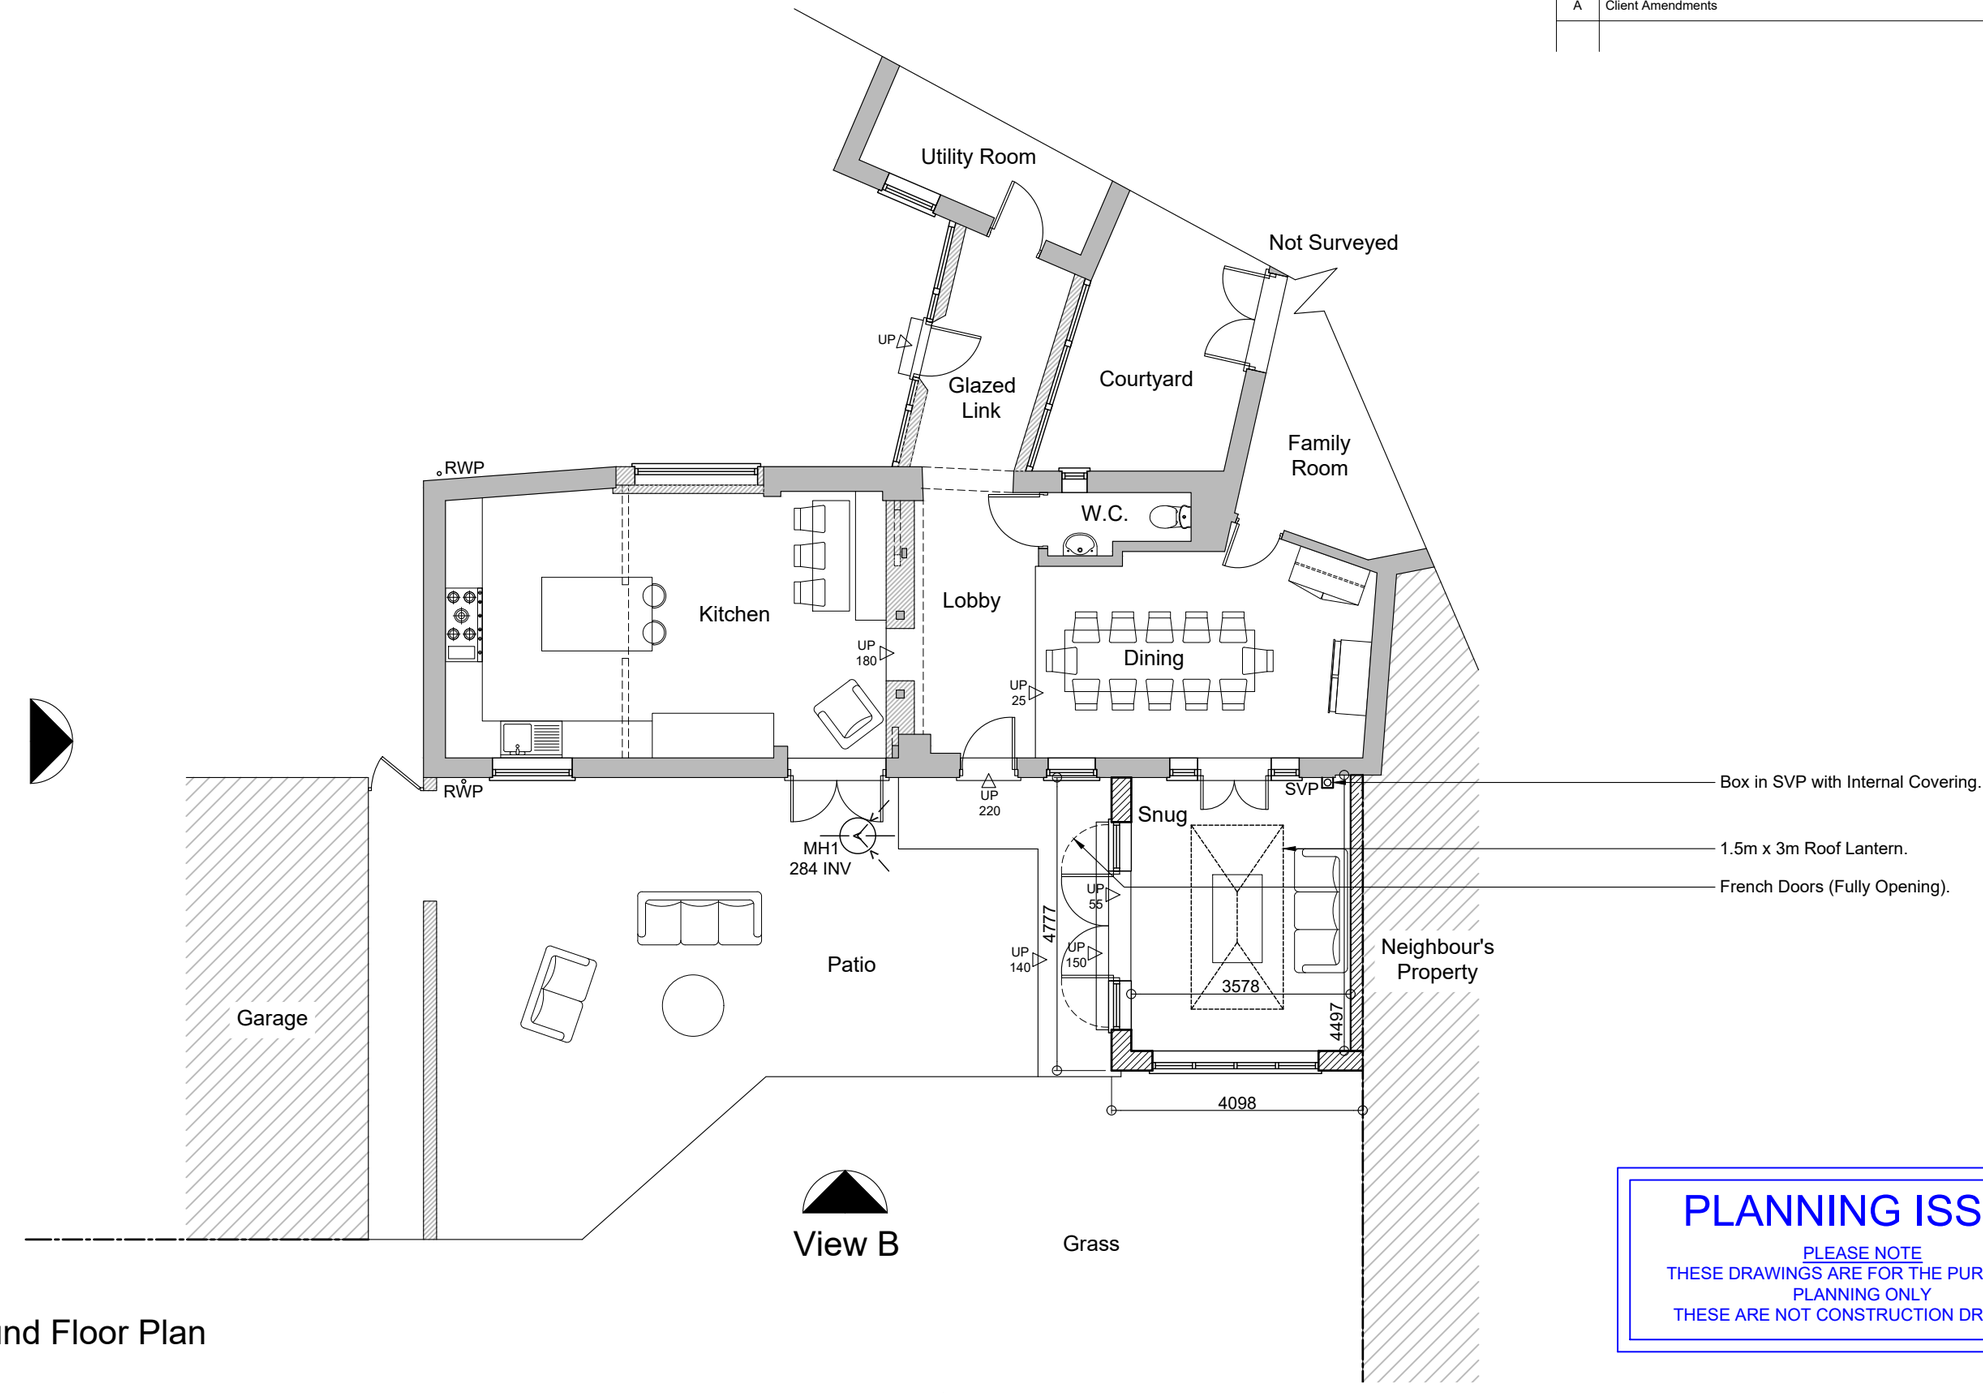

Proposed Ground Floor Plan
Scale 1:100

0m 2m 4m 6m 8m 10m

Scale 1:100

PLANNING ISSUE

PLEASE NOTE
THESE DRAWINGS ARE FOR THE PURPOSE OF PLANNING ONLY
THESE ARE NOT CONSTRUCTION DRAWINGS

blueprint Architectural Design Ltd.
5 BLOTTS BARN, BROOKS ROAD, RAUNDS, NORTHANTS, NN9 6NS
01933 551389 :: info@blueprintdesign.org.uk

TITLE	Garden Room Extension for Mr & Mrs Blair 20 East Street, Kimbolton, PE28 0HJ			
DETAIL	Proposed Ground Floor Plan			
SCALE	1:100	SHEET:	A3	26-032-03A
DRAWN	JP	CHECKED	RW	
DATE	JUN 2026	ISSUE	PLANNING	

CONTRACTORS MUST CHECK ALL DIMENSIONS ON SITE. ONLY FIGURED DIMENSIONS ARE TO BE WORKED FROM. DISCREPANCIES MUST BE REPORTED TO BLUEPRINT BEFORE PROCEEDING. © THIS DRAWING IS COPYRIGHT.