
Existing Site Plan

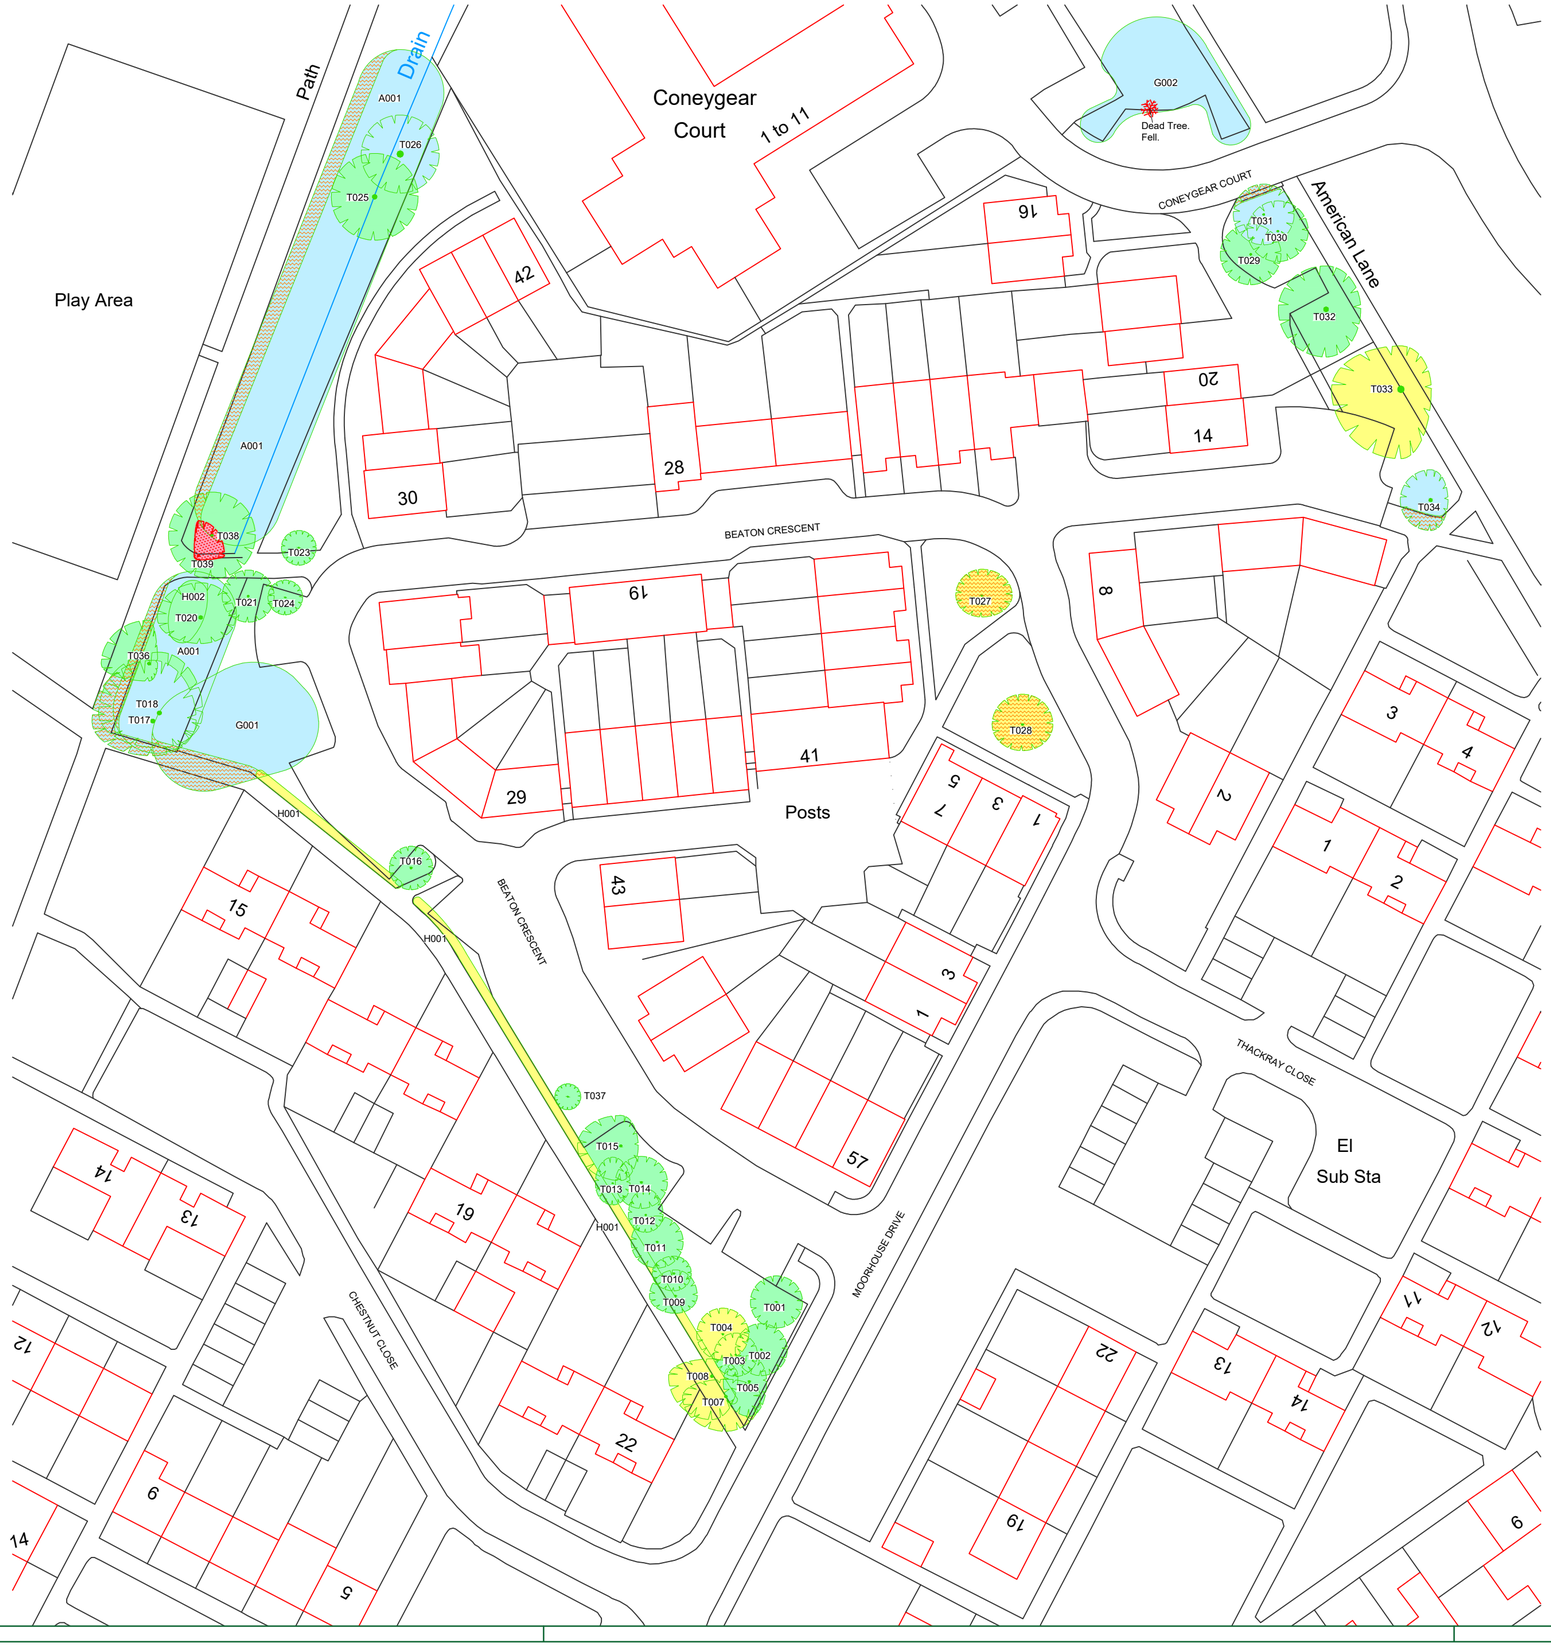

North
(Indicative)

NOTE:

Hayden's Arboricultural Consultants were not provided with a Topographical Survey or Base Plan showing the positions of the trees/landscape features on this site, so their locations have been fixed using GPS. As such the position of the trees/ landscape features should not be taken as exact but gives a fair distribution of their locations on site.

LEGEND

- Surveyed Tree/Landscape Feature
- Surveyed Tree/Landscape Feature to be Removed
- Tree requiring urgent work (Immediately) - Priority 1
- Tree requiring work within 6 Months - Priority 2
- Tree requiring work within 1 year - Priority 3
- Tree requiring no works at present
- Existing Tree/Feature to be crown lifted

Rev:	Date:	By:	Revision:
-	23/12/24	JF	Based on Ordnance Survey Background and GPS Information

The position, condition, and dimensions of the trees are based on a site survey undertaken on 20/09/22

"The original of this drawing was produced in colour - a monochrome copy should not be relied upon"

Scale 1:500

0m 10m 20m 30m 40m

HAYDEN'S Arboricultural Consultants

© HAYDEN'S 2024

5 Moseleys Farm Business Centre
Fornham All Saints,
Bury St Edmunds
Suffolk IP28 6JY

Head Office: 01284 765391
Southern Office: 01722 657423
Email: info@treesurveys.co.uk

www.treesurveys.co.uk

Client:	Drawing Title:
Nicola Rule Estate Management	TS H&S

Site: Land at Moorhouse Drive and Beaton Crescent, Huntingdon, PE29

Date:	Drawn By:	Cad File Ref:	
23/12/24	JF	Cli\Pro\11483-D-H&S.dwg	
Scale:	Checked By:	Drawing No:	Rev:
1:500 (A2)	DMC	11413-D-H&S	-