

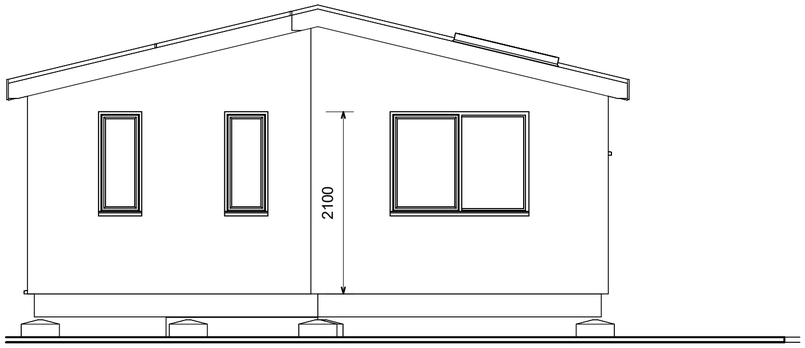



1 North Elevation
1 : 50

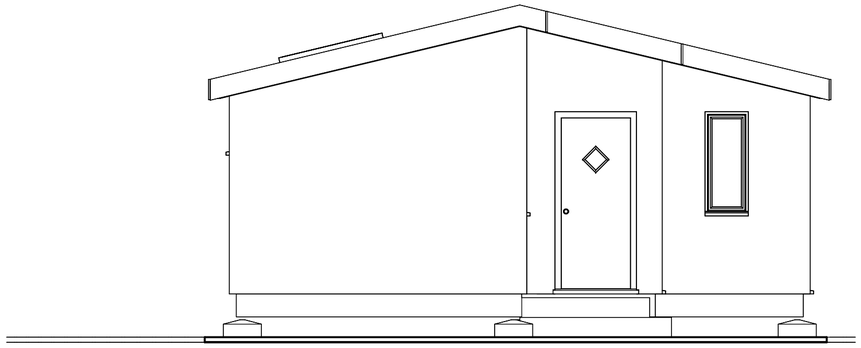

4 South Elevation
1 : 50

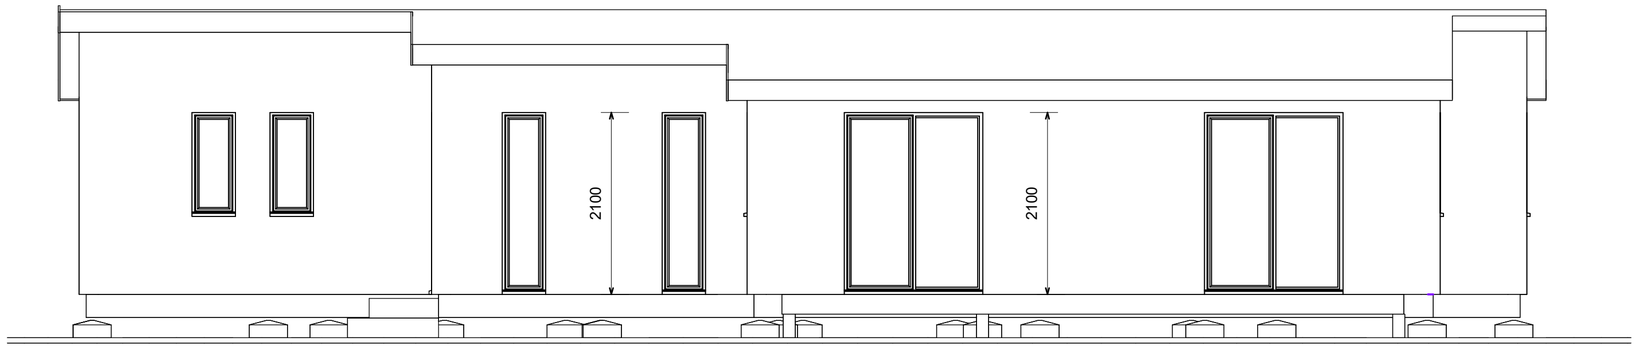

2 East Elevation
1 : 50

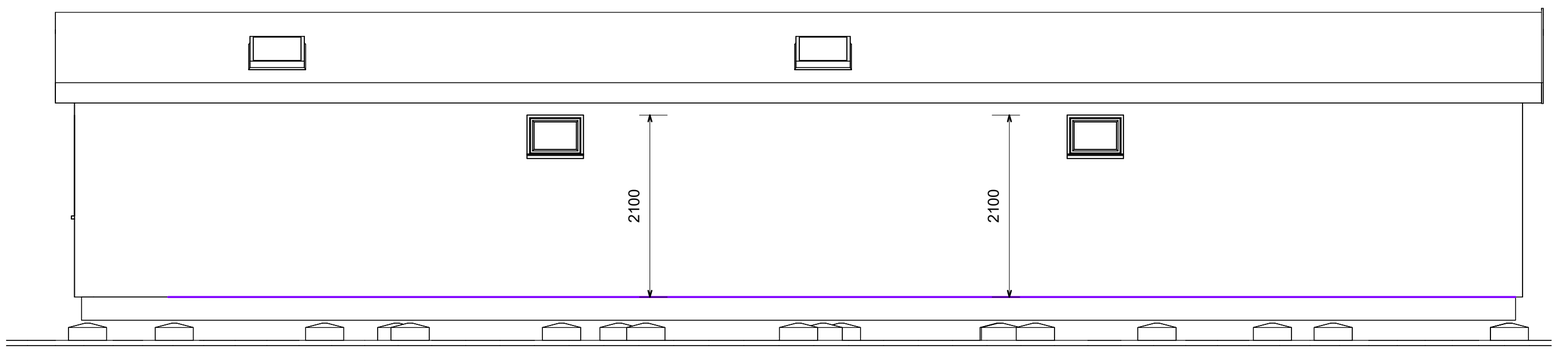

3 West Elevation
1 : 50

0 1 2 3 4 5

Scale in metres

horizon

URBAN MARQUE
LUXURY LODGES

4 Slater Court, Harrier Way
Eagle Business Park,
Yaxley,
Peterborough
PE7 3SE

t: 03300 583 353
e:info@urbanmarque.com

THIS DRAWING TO BE READ IN ACCORDANCE WITH THE RELEVANT STANDARD DETAILS
THIS DRAWING IS SUBJECT TO COPYRIGHT
DO NOT SCALE

No.	Description	Date
A	Revise to comments	10.09.24
B	Revise to clents comments	15.01.25

Mr Juggins

New Lodge

Elevations

Project number	UM1163
Date	10.09.24
Drawn by	TAM
Checked by	PCP

UM1163/502

Scale	1 : 50

15/01/2025 14:20:30