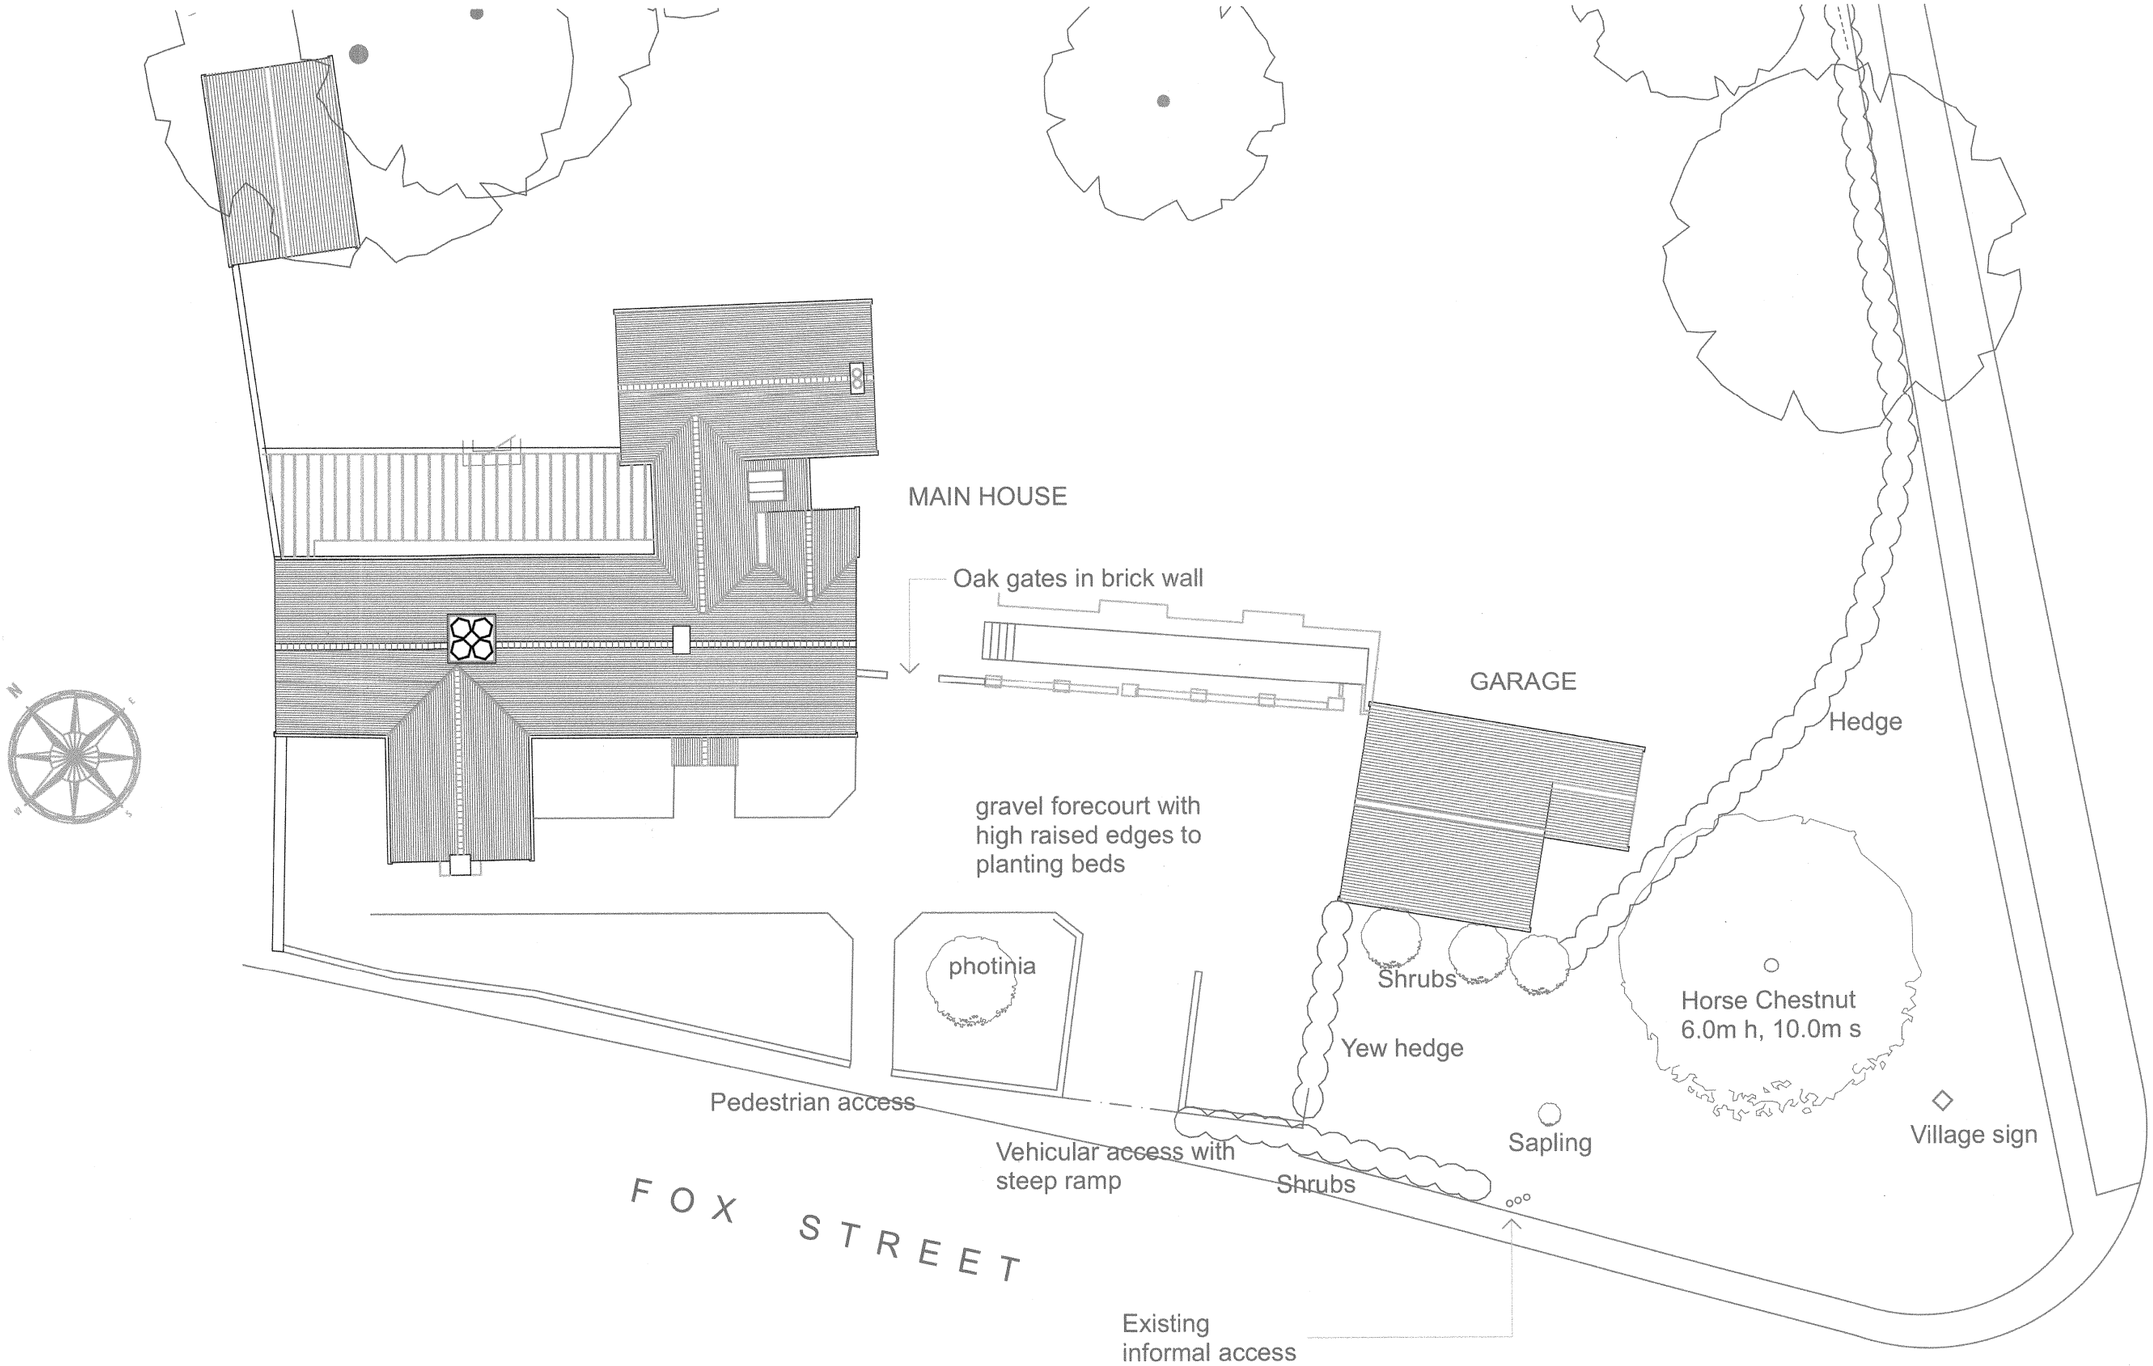


Scale Bar

1:200 0 2m 4m 6m 8m 10m 12m 14m 16m 18m 20m
1:100 0 1m 2m 3m 4m 5m 6m 7m 8m 9m 10m
1:50 0 1m 2m 3m 4m 5m
1:500 0 10m 20m 30m 40m 50m

For reference only. Do not scale off this drawing

BRUCE STUART ARCHITECTS
8 Bell Hill, Hinton, Cambridge, CB24 9JQ
01223 576916 / 07713 740127 email: brucestuart@me.com
www.brucestuartarchitects.com

Project
Front Garden at
The Old Fox, Fox St.,
Gt. Gransden

Sheet
EXISTING PLAN

Drawing Scale
1:200
@ A3
Date JAN 2019
Drawing No.
18-1431
01.1