

WEST ELEVATION

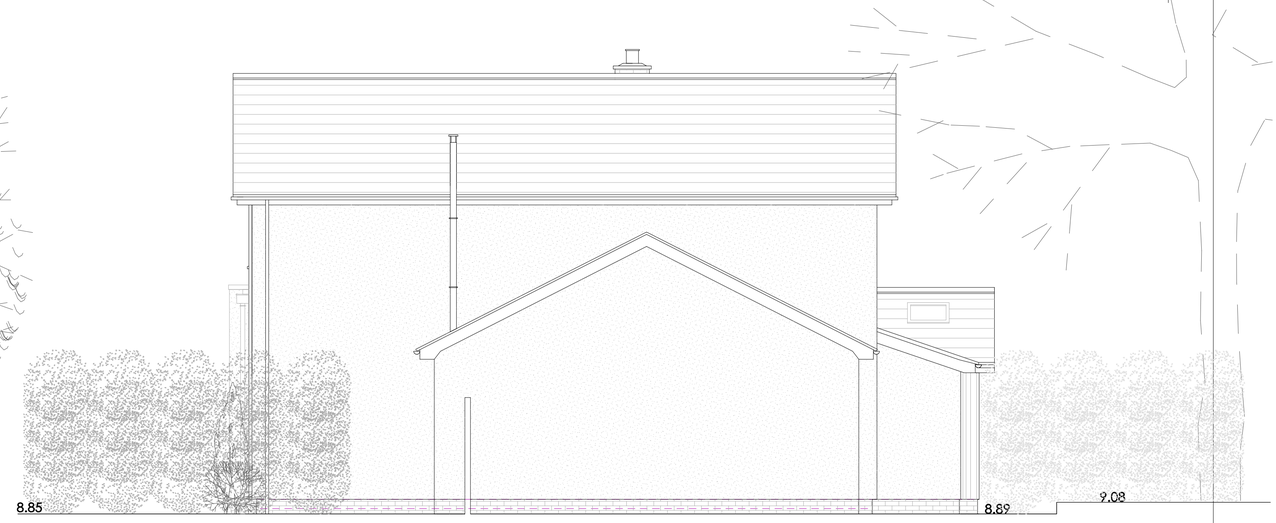

EAST ELEVATION

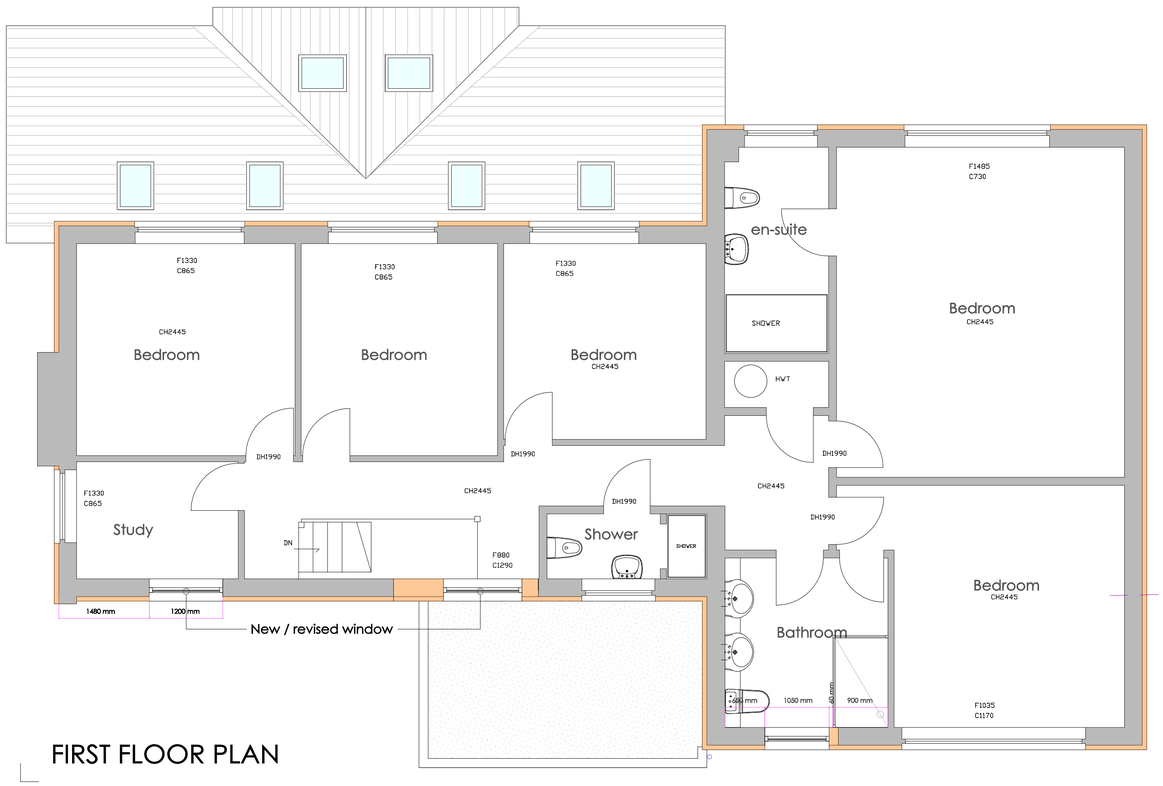

FIRST FLOOR PLAN

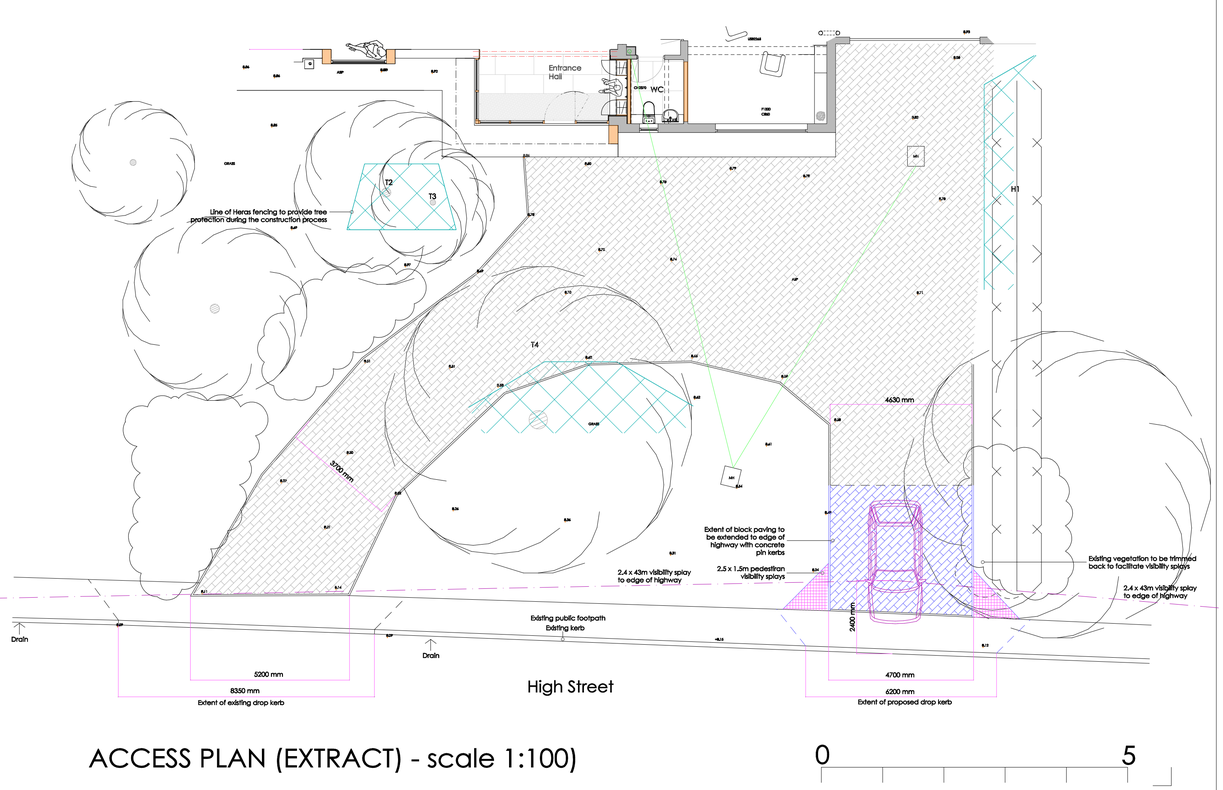

ACCESS PLAN (EXTRACT) - scale 1:100)

0 5

CAMPBELL McCRAE Limited

architectural services

Chapel House, 5 The Stiles, Godmanchester, Huntingdon, Cambridgeshire, PE29 2JF
Tel: 01480 433073 Web: www.campbell-mccrae.co.uk
Registered number: 7830594. Registered in England and Wales. Registered address: 88 High St, Ramsey, Cambs, PE26 1BS

Project:	Drawing title:	Scale	Date	Drwg No.	Revision
Sunnybrooke, High Street, Hilton	Proposed elevations, first floor plan and access plan	1:50@A1	Jan 25	22251_04	E

Use figured dimensions only, do not scale.
Campbell McCrae Ltd can accept no responsibility for the interpretation of this drawing when the practice is not named as contract administrator in the building contract.