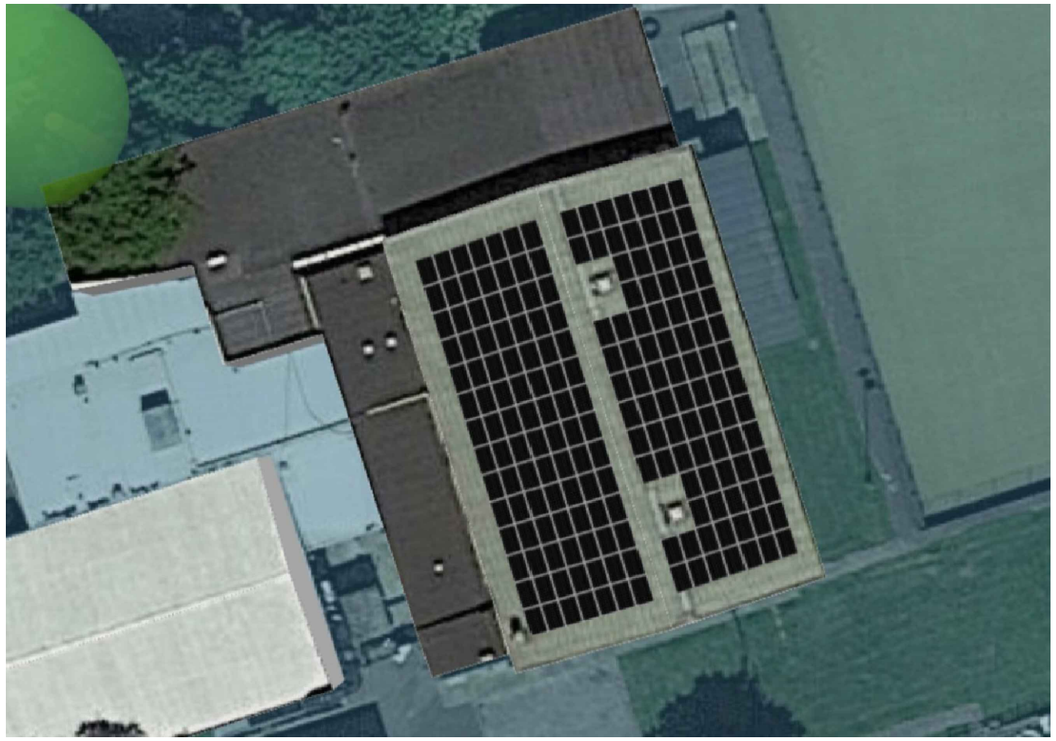

SITE PLAN LAYOUT
N.T.S.

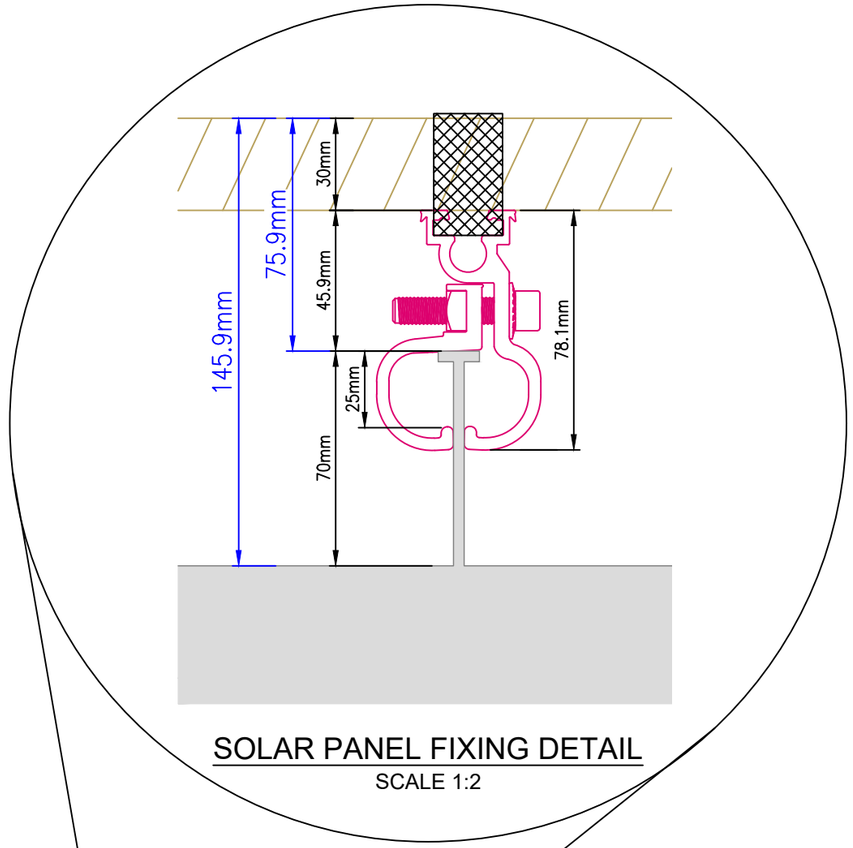

SOLAR PANEL FIXING DETAIL
SCALE 1:2

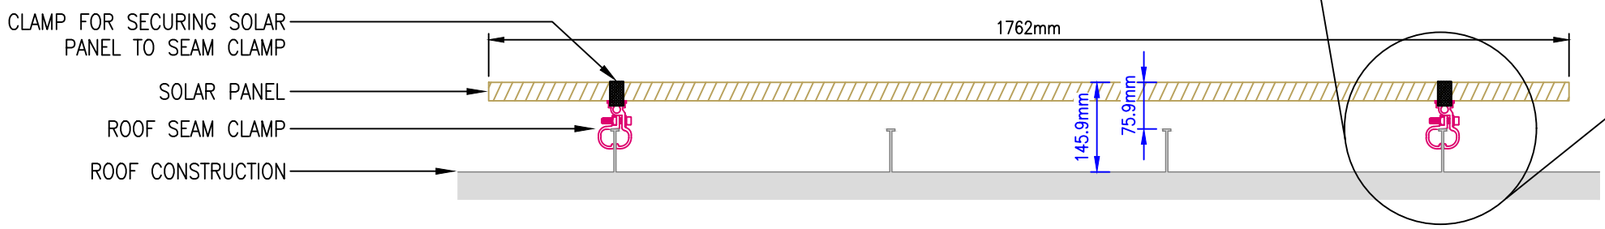

TYPICAL SOLAR PANEL SECTIONAL DETAIL - 1
SCALE 1:10

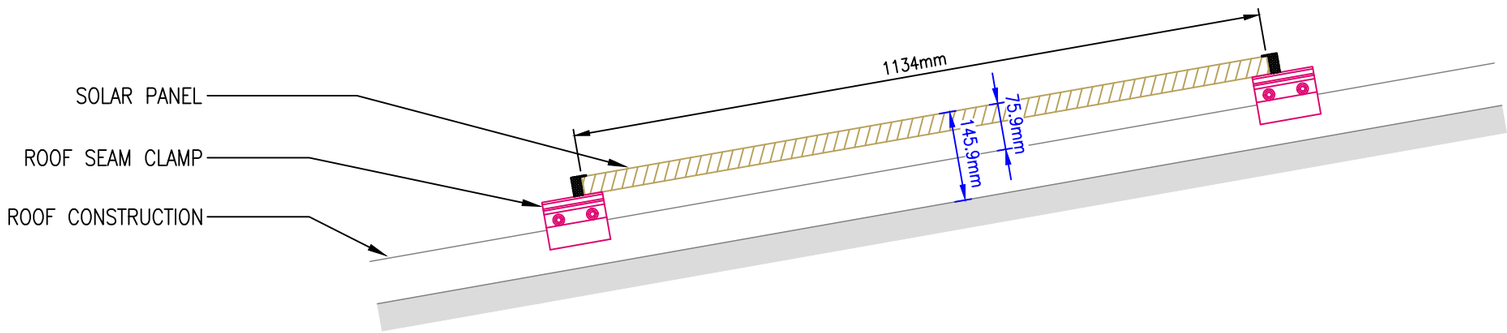

TYPICAL SOLAR PANEL SECTIONAL DETAIL - 2
SCALE 1:10

ONE LEISURE RAMSEY
ABBEY ROAD
RAMSEY
HUNTINGDON
PE26 1DP