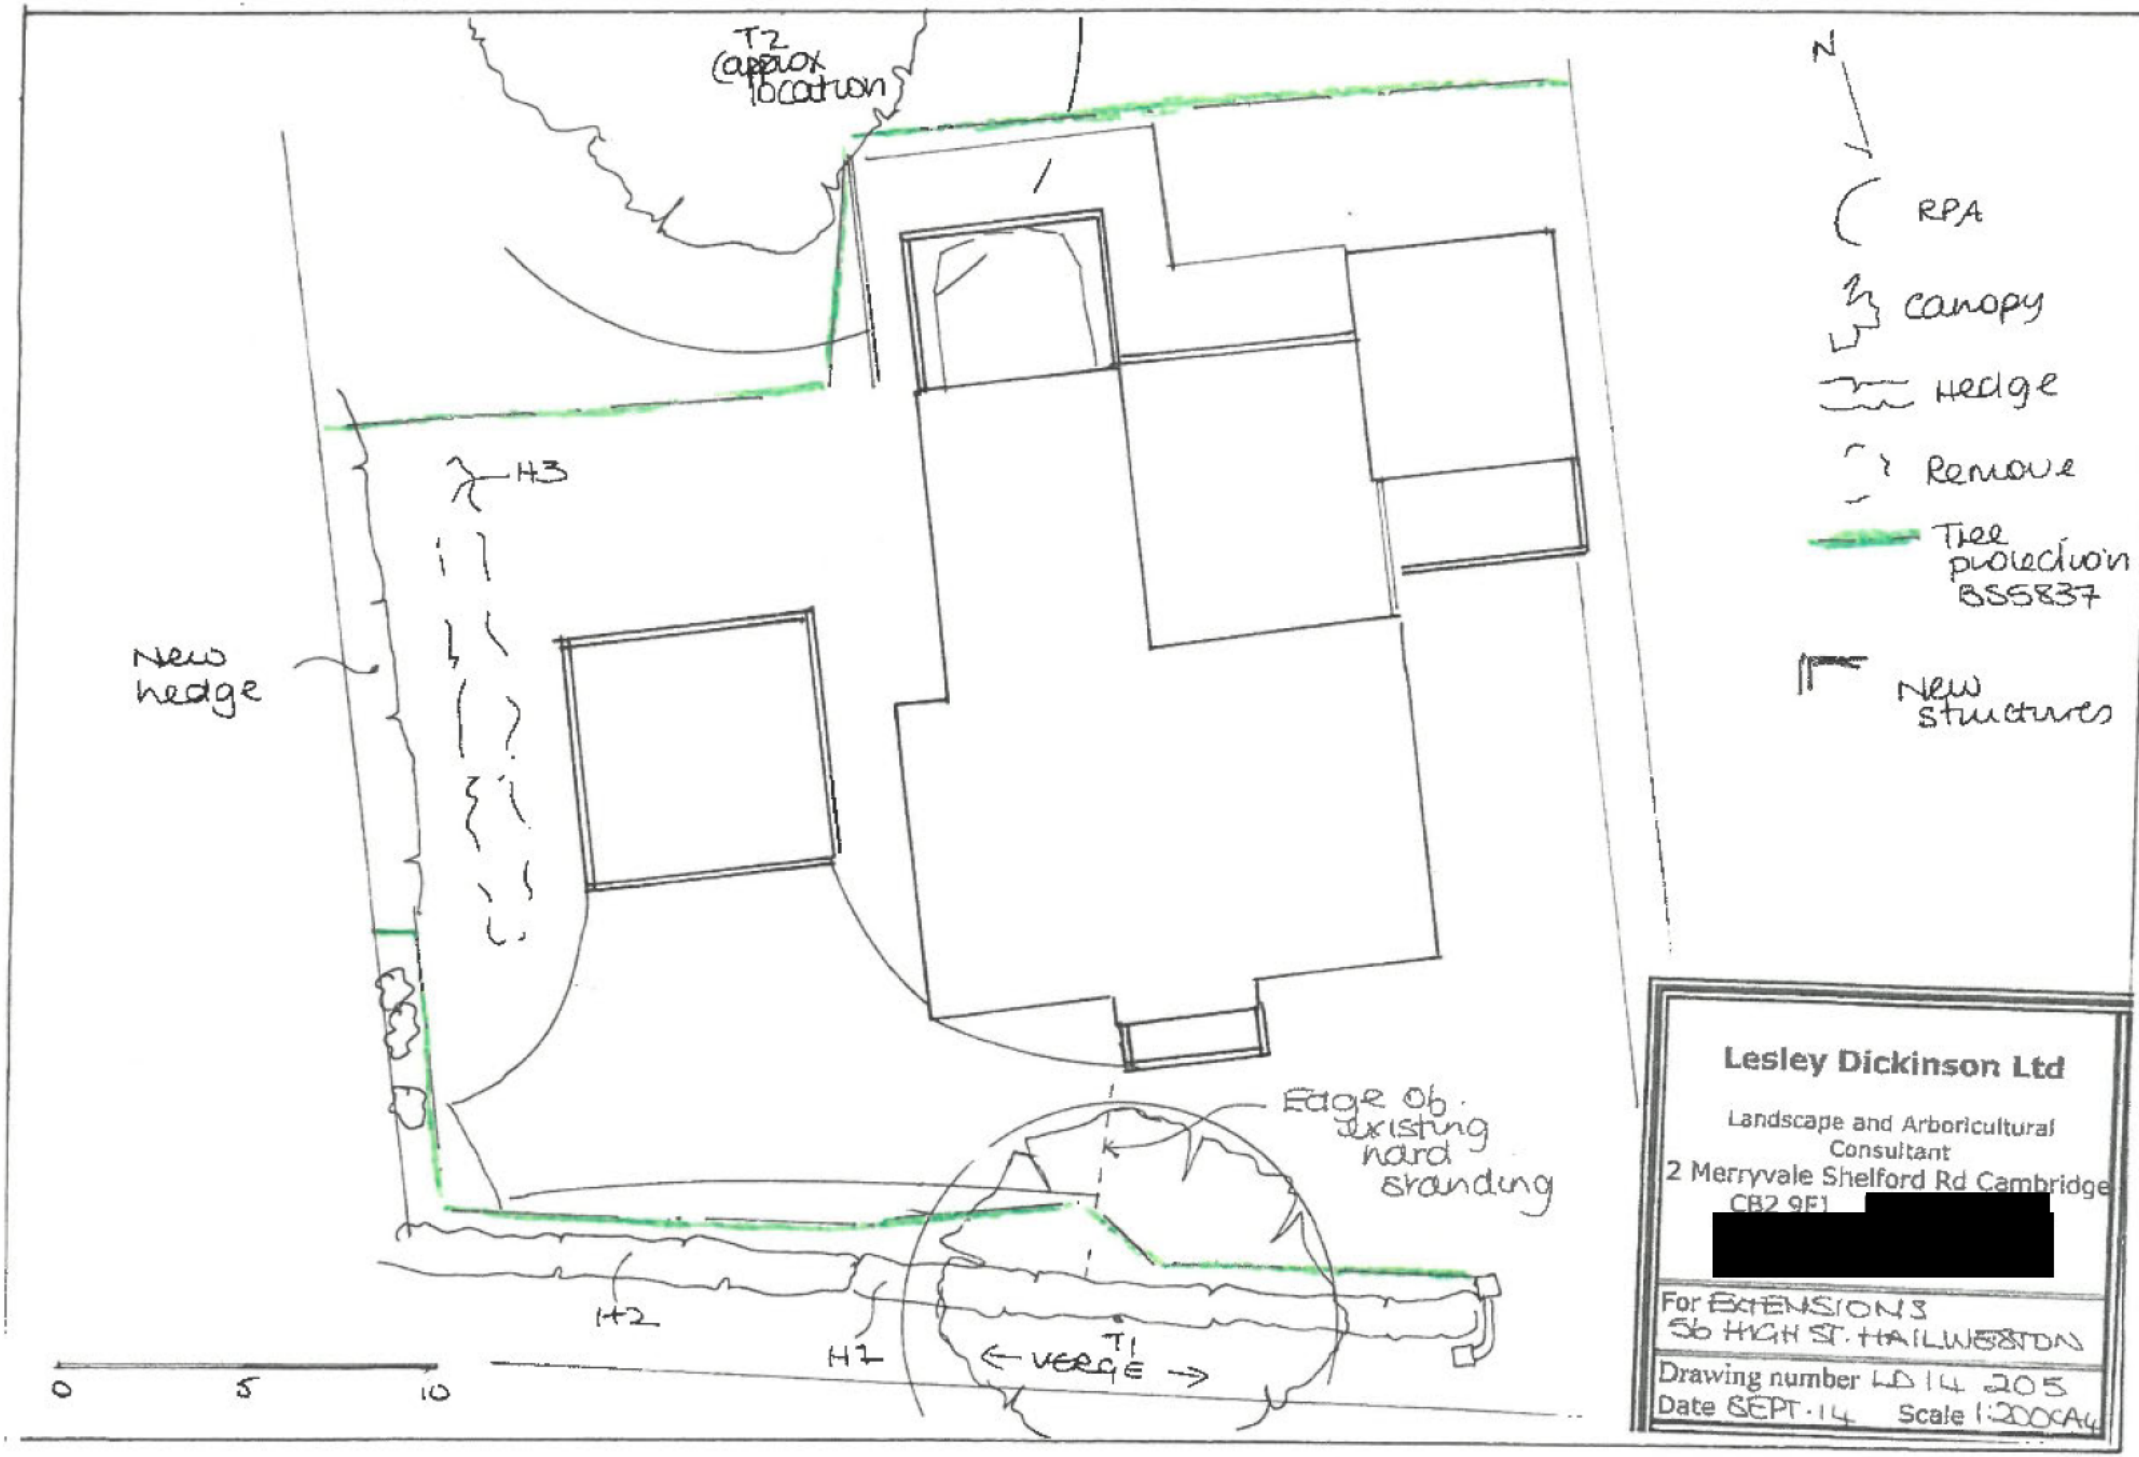

Lesley Dickinson Ltd

Landscape and Arboricultural Consultant
2 Merryvale Shelford Rd Cambridge CB2 9EJ
[redacted]

For EXTENSIONS
56 HIGH ST. HAILWESTON

Drawing number LD 14 205
Date SEPT. 14 Scale 1:200@A4