THIS DRAWING IS TO SCALE INDICATED FOR PLANNING PURPOSES ONLY. NO SCALING PERMITTED FOR CONSTRUCTION PURPOSES. ALL DIMENSIONS MUST BE CHECKED ON SITE.

Information on this drawing is copyright. all rights reserved. No part of this work may be reproduced or transmitted in any form by any means, either electronically, mechanically, by photocopying, recording or otherwise stored in any retrieval system of any nature, without the express consent of BHT Building Consultancy Ltd

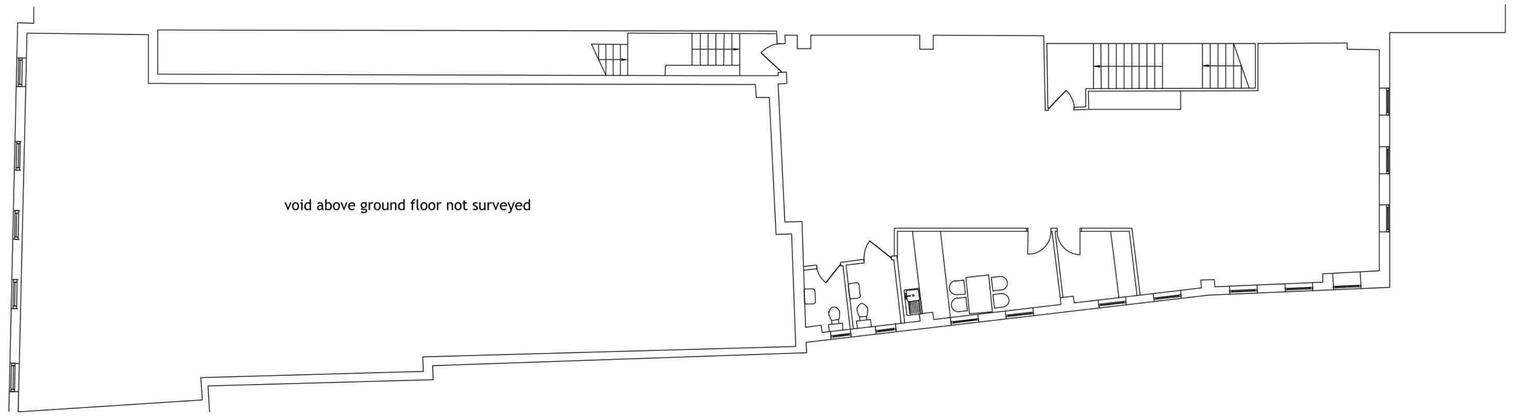

FIRST FLOOR

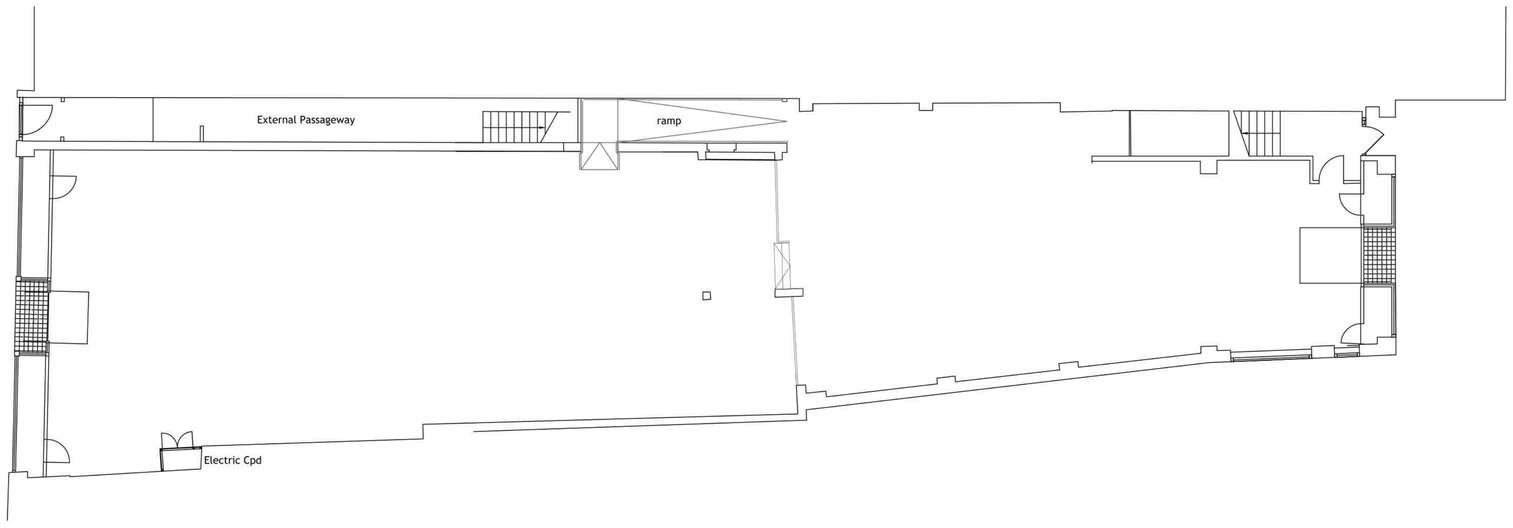

GROUND FLOOR

EXISTING FLOOR PLANS

bht
Building Consultancy
Chartered Building Surveyors

Client:
Mackays Stores Holdings Ltd

Project:
25 & 27 Market Square
St Neots
Cambridge
PE19 2AR

Drawing Subject:
Existing Floor Plans

Date:	Designed:	Drawn:	Checked:
Oct'24		AL	ML

Scales:	Drawing No.	Revision:
1:100@A1	1536/24/05	