North

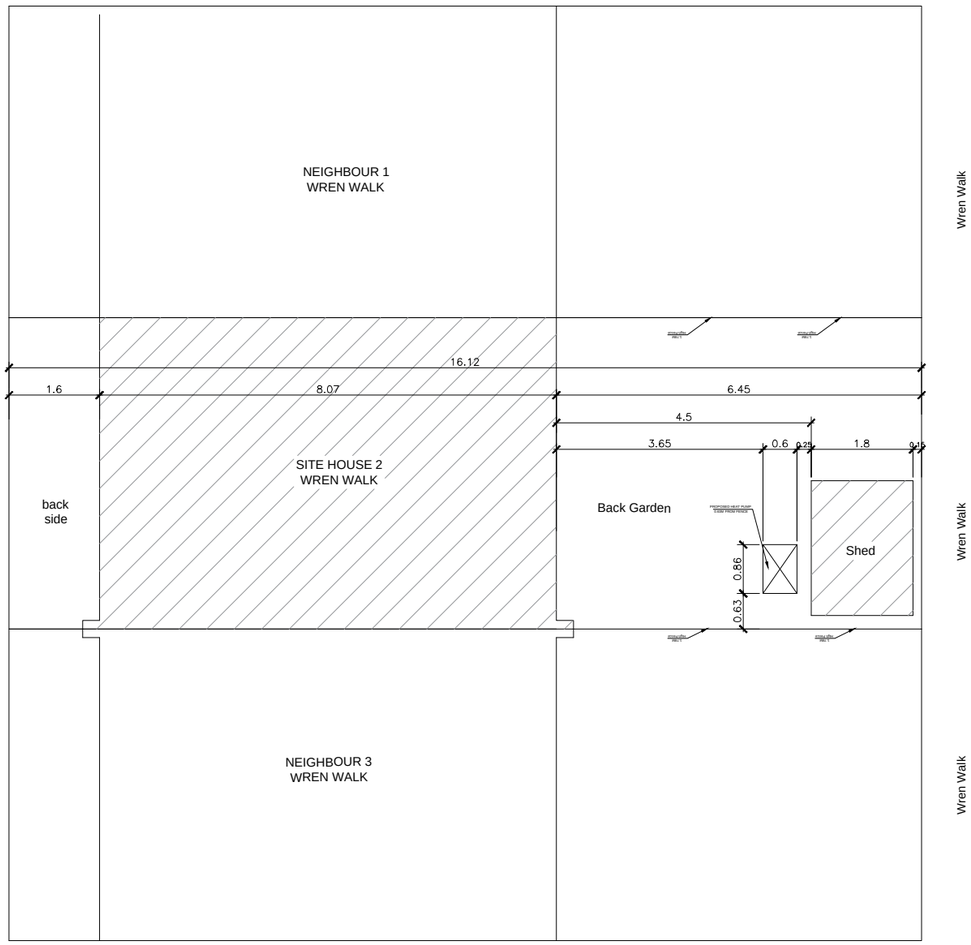

BLOCK PLAN

SCALE 1:100

CONSULTANTS :

AS ARCHITECTS
ARCHITECTURE.INTERIOR.LANDSCAPE
M 0326 5564554 E: ahmadnadeem3888@gmail.com

CLIENT :

HEAT PUMP LOCATION CLEARLY DISPLAYED, DRAWN TO SCALE WITH DISTANCE FROM PROPERTY MEASURED

© AS Architects

All right reserved. No parts of this drawing may be circulated, reproductied, stored in retrieval system, or transmitted, in any form, or by any means-electronice,mechanical, photocopying, recordin. or otherwise whithouth the prior permission of AS Architects .

DRAWING TITLE:

BLOCK PLAN

JOB ARCHITECT:	CHECKED BY :	REVISION NO:
AS ARCHITECT	JK	00
SCALE:	DRAWN BY:	
1:100	JK	
DATE:	DRAWING NO.	
NOV-2024	003	