This drawing is © copyright protected.

Scale bars (in metres)	Scale
5 10 15 20 25 10 35 40 45 50	1:500

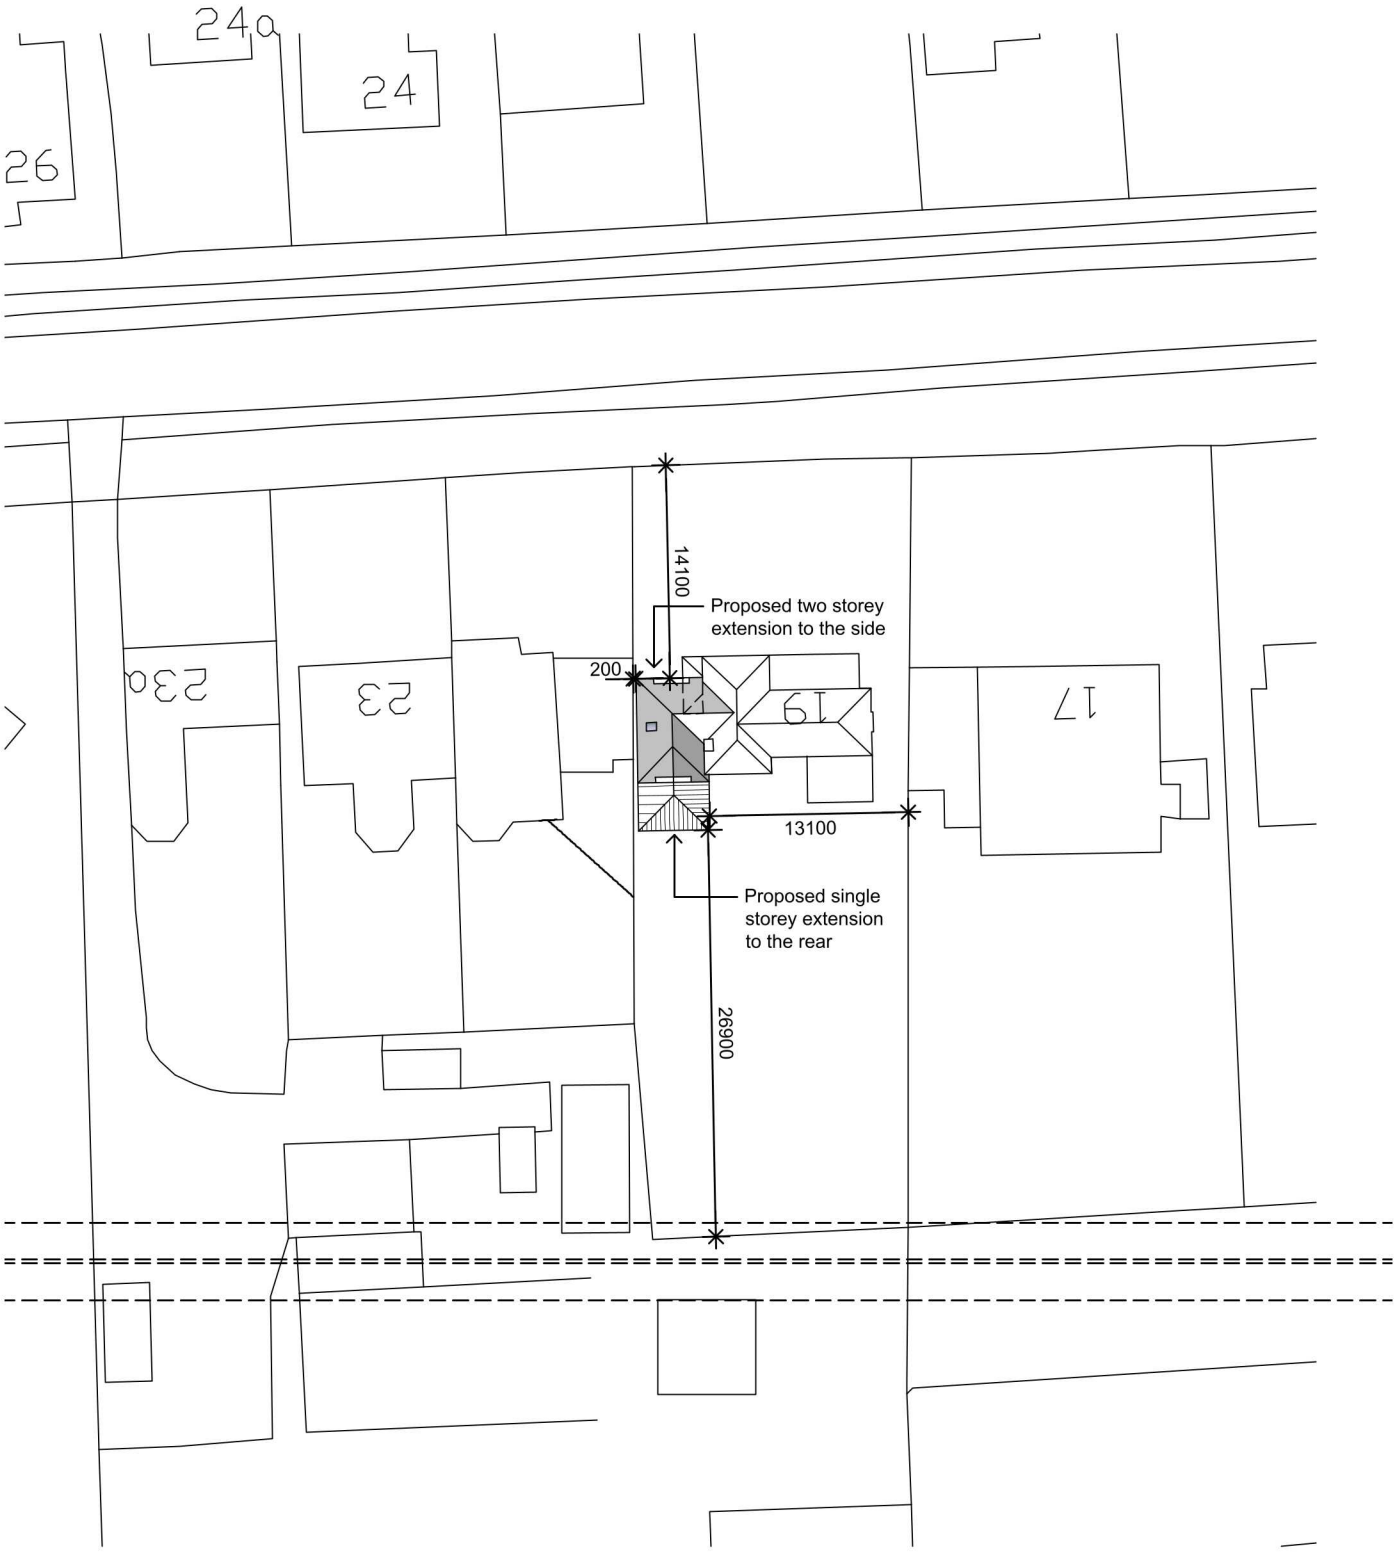

Rev A - 11.3.25 - JG - First floor extension reduced in depth

JLG Design .co.uk
Architectural CAD Services

8 Tennyson Place
Eaton Ford
St. Neots
Cambridgeshire
PE19 7LL
Tel: 01480 218440

Project:	Drawing:		Drawing no:
Proposed Extension to 19 Perry Road, Buckden, St Neots. PE19 5XG.	Block Plan	This drawing should not be scaled other than for planning purposes. All dimensions to be checked on site.	JLG979/03
Drawn by: JG	Scale: 1:500	Date: 17.10.24	Revision A