This drawing is © copyright protected.

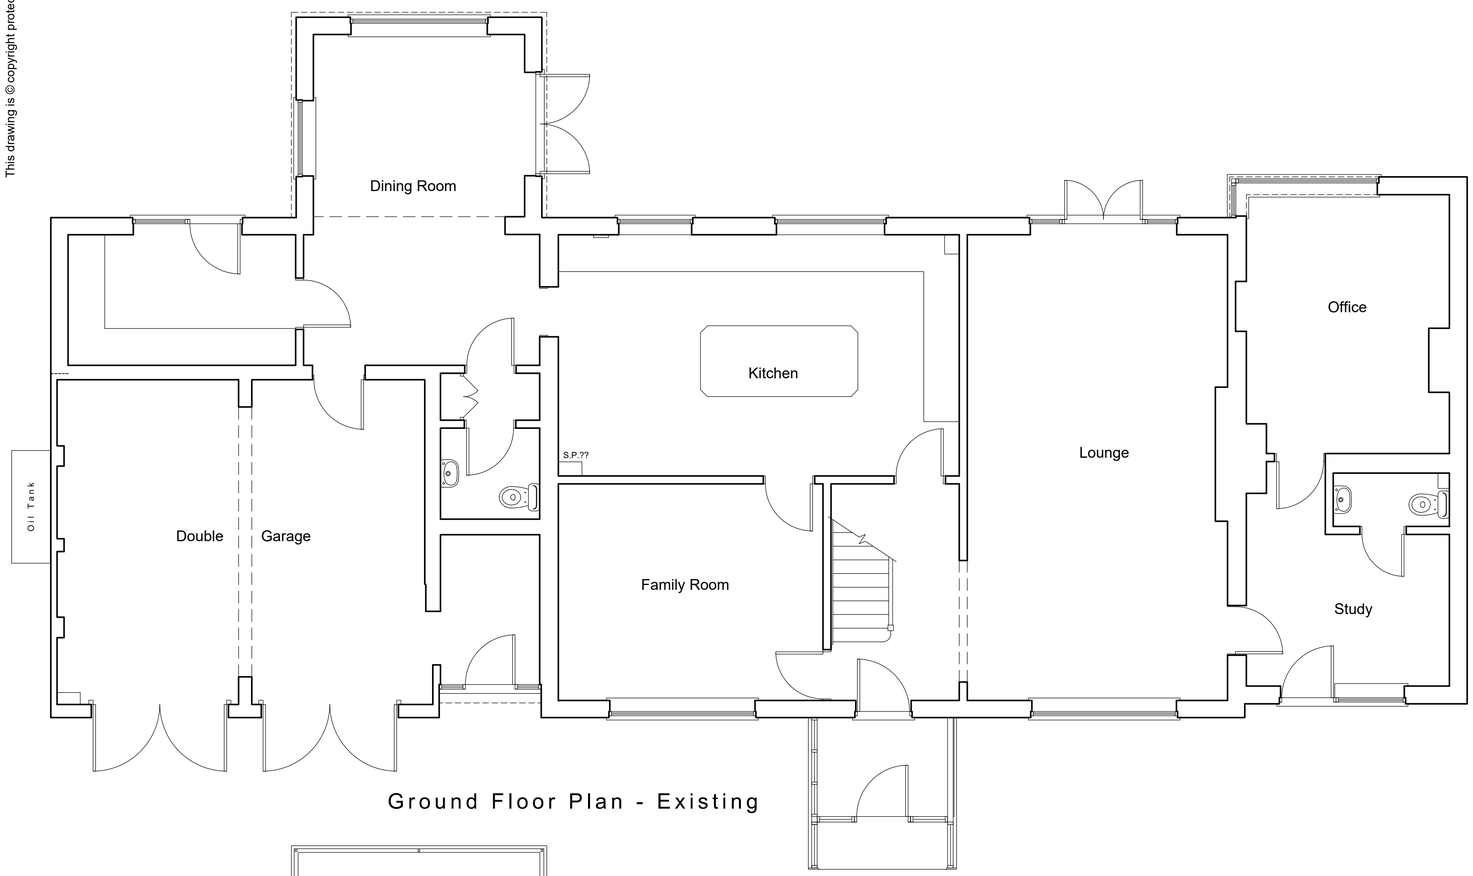

Ground Floor Plan - Existing



First Floor Plan - Existing



Front Elevation - Existing

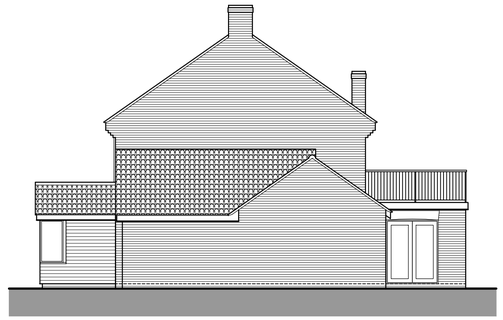

Side Elevation - Existing



Rear Elevation - Existing



Side Elevation - Existing

JLG Design .co.uk
Architectural CAD Services

8 Tennyson Place
Eaton Ford
St. Neots
Cambridgeshire
PE19 7LL
Tel / Fax: 01480 218440
Email: john@jlgdesign.co.uk

Project:
Proposed Balcony Extension & Alterations to 3 Church Rd, Grafham. PE28 0BB.

Drawing:
Plans and Elevations Existing

Drawn by:
JG

Scale:
1:50;1:100

Date:
21.9.26

This drawing should not be scaled other than for planning purposes. All dimensions to be checked on site.

Drawing no:
JLG1085/01

Revision

Scale bars (in metres) — Scale
1 2 3 4 5 — 1:50
1 2 3 4 5 6 7 8 9 10 — 1:100