This drawing is © copyright protected.

Scale bars (in metres)	Scale
1 2 3 4 5 6 7 8 9 10	1:100

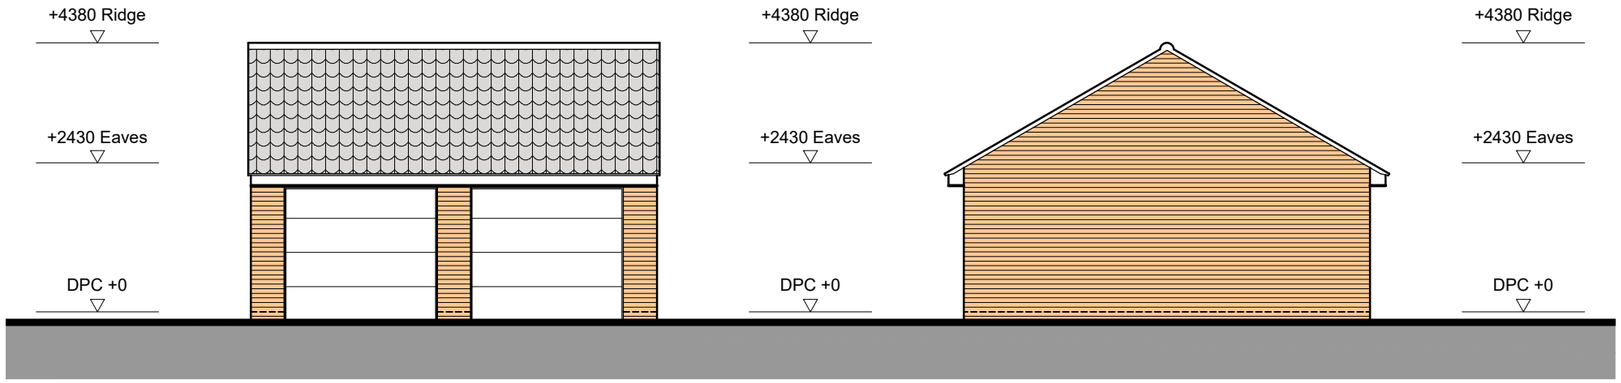

Front Elevation

Side Elevation

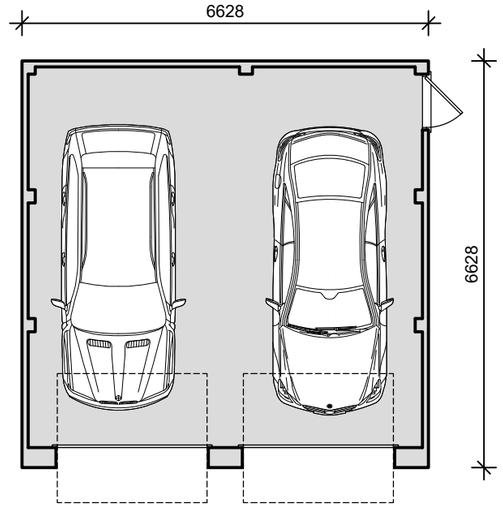

Floor Plan

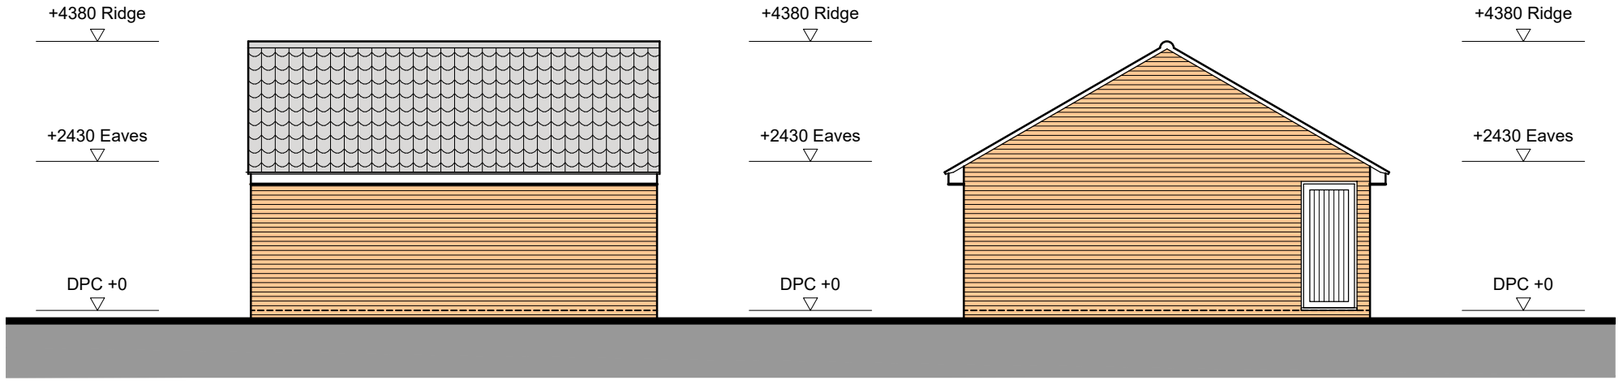

Rear Elevation

Side Elevation

JLG Design .co.uk
Architectural CAD Services

8 Tennyson Place
Eaton Ford
St. Neots
Cambridgeshire
PE19 7LL
Tel / Fax: 01480 218440
Email: john@jlgdesign.co.uk

Project:
Proposed Detached Garage to 3 Church Rd, Grafham, Huntingdon. PE28 0BB.

Drawing:
Plans and Elevations

Drawn by:
JG

Scale:
1:100

Date:
29.9.26

This drawing should not be scaled other than for planning purposes. All dimensions to be checked on site.

Drawing no:
JLG1085/03

Revision