This drawing is © copyright protected.

Scale bars (in metres)	Scale
5 10 15 20 25	1:500

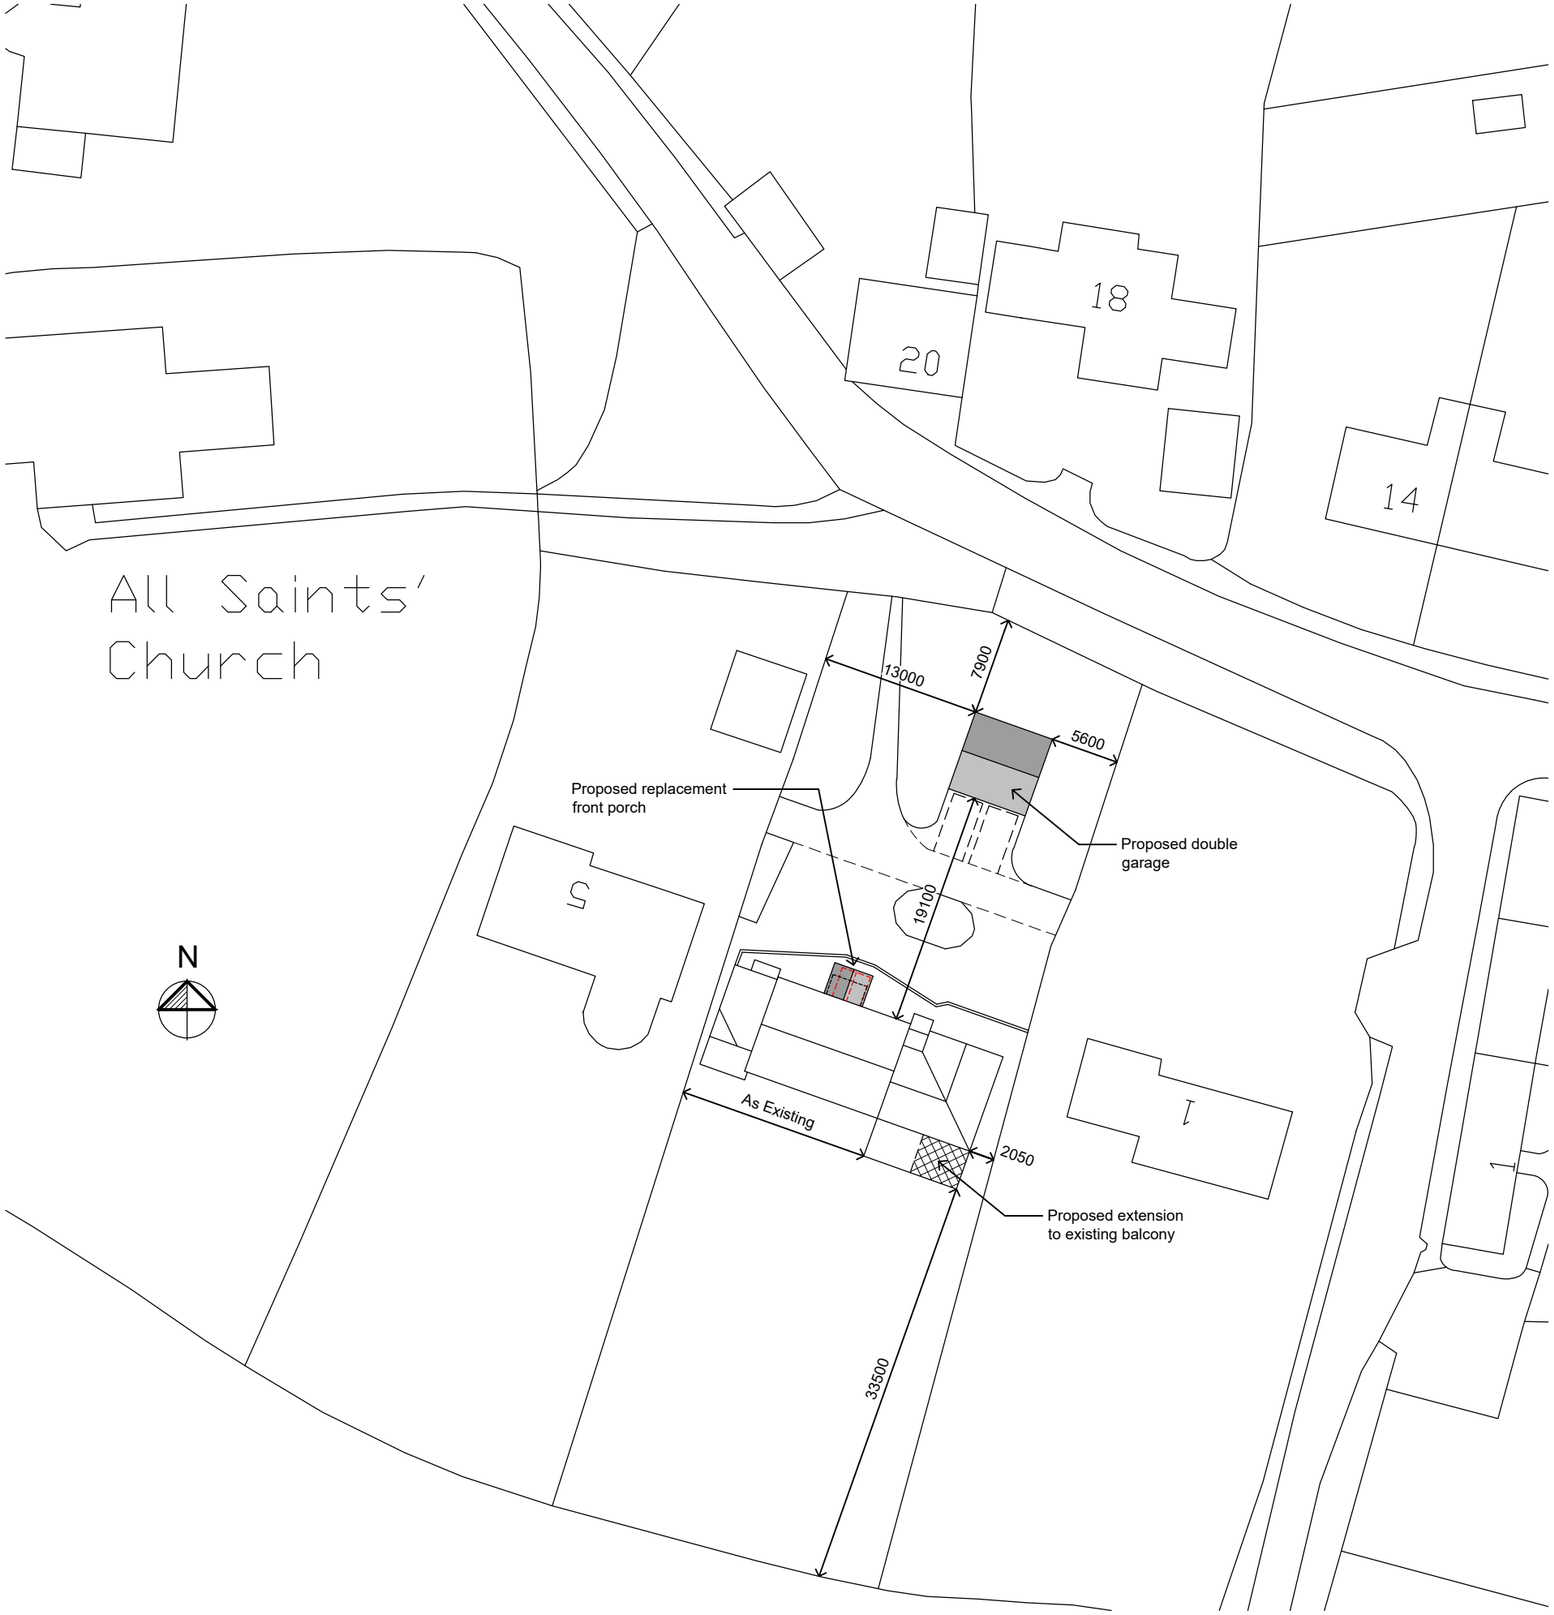

JLG Design .co.uk
Architectural CAD Services

8 Tennyson Place
Eaton Ford
St. Neots
Cambridgeshire
PE19 7LL
Tel / Fax: 01480 218440
Email: john@jlgdesign.co.uk

Project:
Proposed Detached Garage to 3 Church Rd, Grafham, Huntingdon. PE28 0BB.

Drawing:
Block Plan

Drawn by:
JG

Scale:	Date:
1:500	29.9.26

This drawing should not be scaled other than for planning purposes. All dimensions to be checked on site.

Drawing no: JLG1085/04

Revision