Location Plan

Site Address: **3, Church Road, Grafham, PE28 0BB**

Date Produced: **20-Oct-2026**

Scale: **1:2500 @A4**

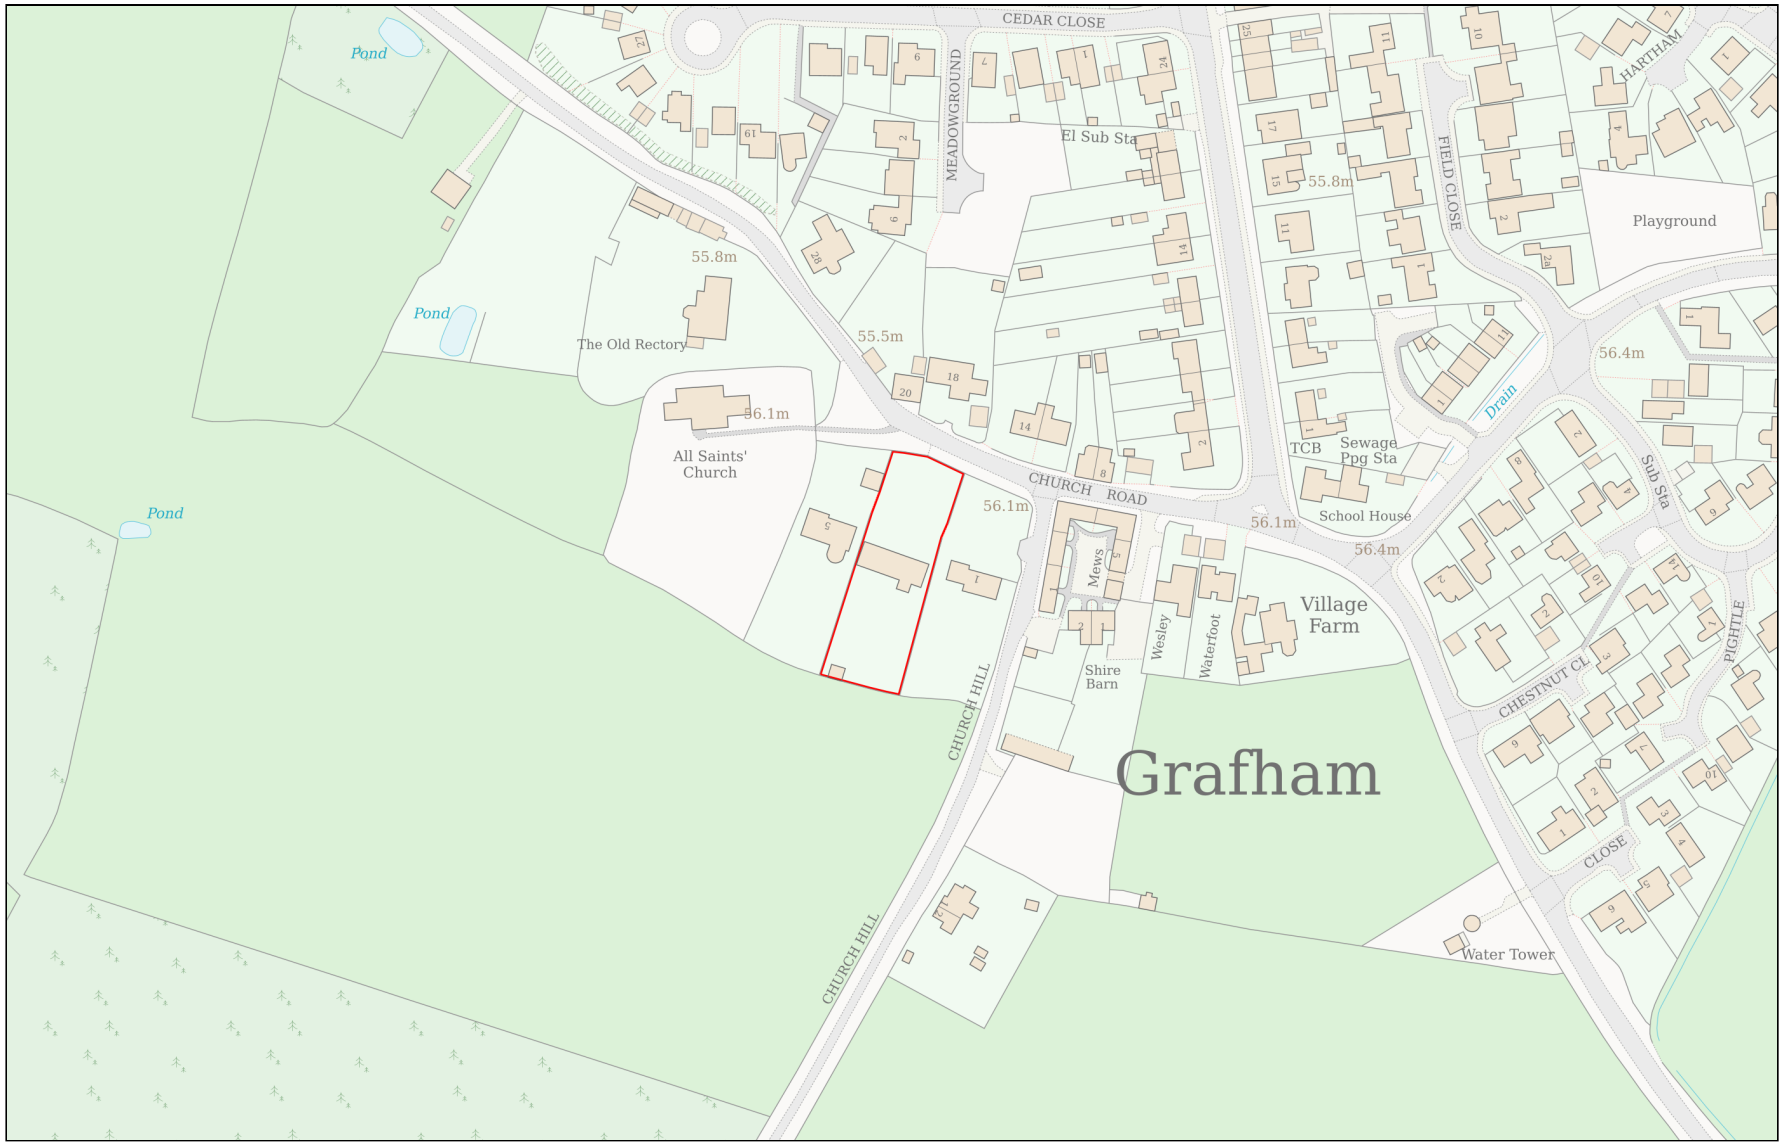

Planning Portal Reference: **PP-15309866v1**

Powered By TerraQuest

© Crown copyright and database rights 2026 OS 100042766