Location Plan

Site Address: **Great Parlow Close, Offord Road, Graveley, PE19 6PR**

PlanningPortal

Date Produced: **10-Nov-2026**

Scale: **1:2500 @A4**

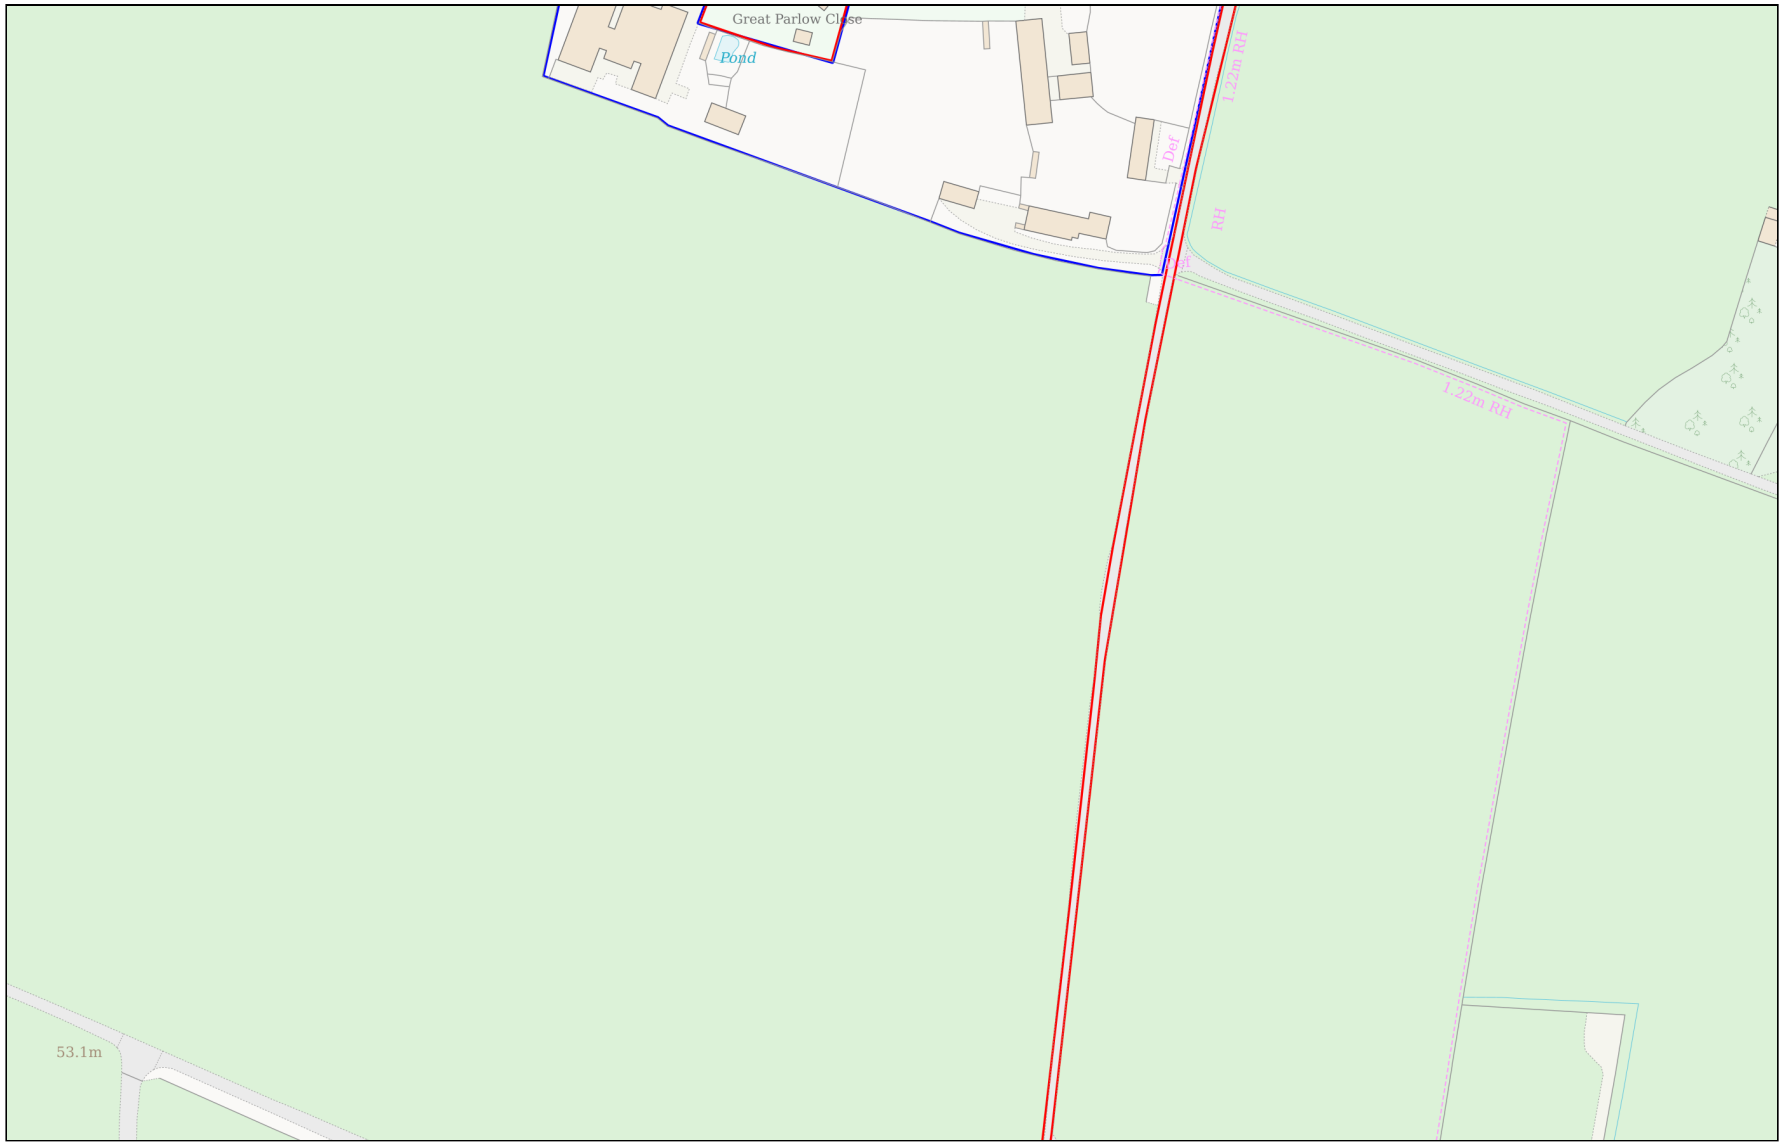

0 100

Metres

Planning Portal Reference: **PP-15360805v1**

Powered By TerraQuest

© Crown copyright and database rights 2026 OS 100042766