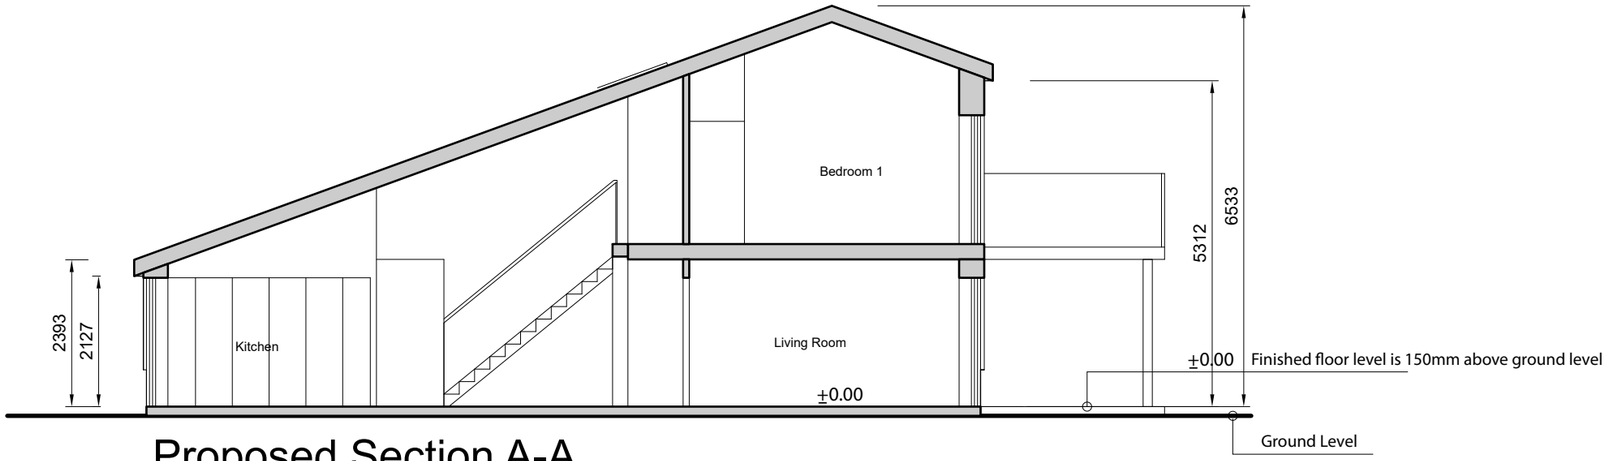


Proposed Section A-A

Finished floor level shown as local datum 0.000, set 150 mm above the highest existing ground level at the perimeter of the footprint being the minimum separation required by Approved Document C between a damp-proof course and adjoining ground.

No change to site levels is proposed; the dwelling is to be built on the existing ground profile.

No topographical survey of the application site has been undertaken for this application and no level within the site is asserted.

Existing and proposed site levels and the finished floor level, expressed to Ordnance Datum, are to be submitted for approval prior to commencement in accordance with the condition offered.

0 1 2 3 4 5

NOTES

1 No deviation may be made from the details shown on this drawing without prior permission of the architects. Any discrepancy found between the drawing and any other document should be referred immediately to the architects. IF IN DOUBT ASK.
2. No dimension should be scaled from this drawing.
3. This drawing is to be removed from currency immediately a revised version is issued.
4 The contractor must check the existing construction on the site prior to the commencement of the works.
5 All rights described in chapter IV of the Copyright, Designs and Patents Act of 1988 have been generally asserted.

Rev	Date		Checked

Digio Design and Construction Limited
Bluntisham - Head Office
45A Wood End
Bluntisham,
Huntingdon PE28 3LE
Phone: 01487 450888

Cambridge
Phone: 01223 967888

Mobile: 07720 288559
Email: jacqueline@digio.co.uk
www.digiodesign.co.uk

job:	Proposed new dwelling At the Rear of 45A Wood End Bluntisham
title:	Proposed Section A-A
scale:	1:100 (at A3)
date:	November 2026
no:	P08