
General Notes
- Do not scale from this drawing
- All dimensions to be verified on site
- To be read in conjunction with all relevant documents
- In the event of discrepancy notify the Architect immediately
- All steel structural elements to be finished with intumescent coating. 30 minutes fire resistance. For all structural elements and connection see SE drawings.
- This document is copyright of Hugh Cullum Architects Ltd

Issue Status

- SK Sketch	- T Tender	- P Permissions
- D Design	- E Existing Condition	- C Contract

rev	note	date	(drawn by/checked by)
(_) :	Issued for PL	03/10/23	(GW/HC)
(A) :	updated survey information for PL	09/04/25	(GW/HC)
(B) :	dimensions added for PL	02/05/25	(GW/HC)

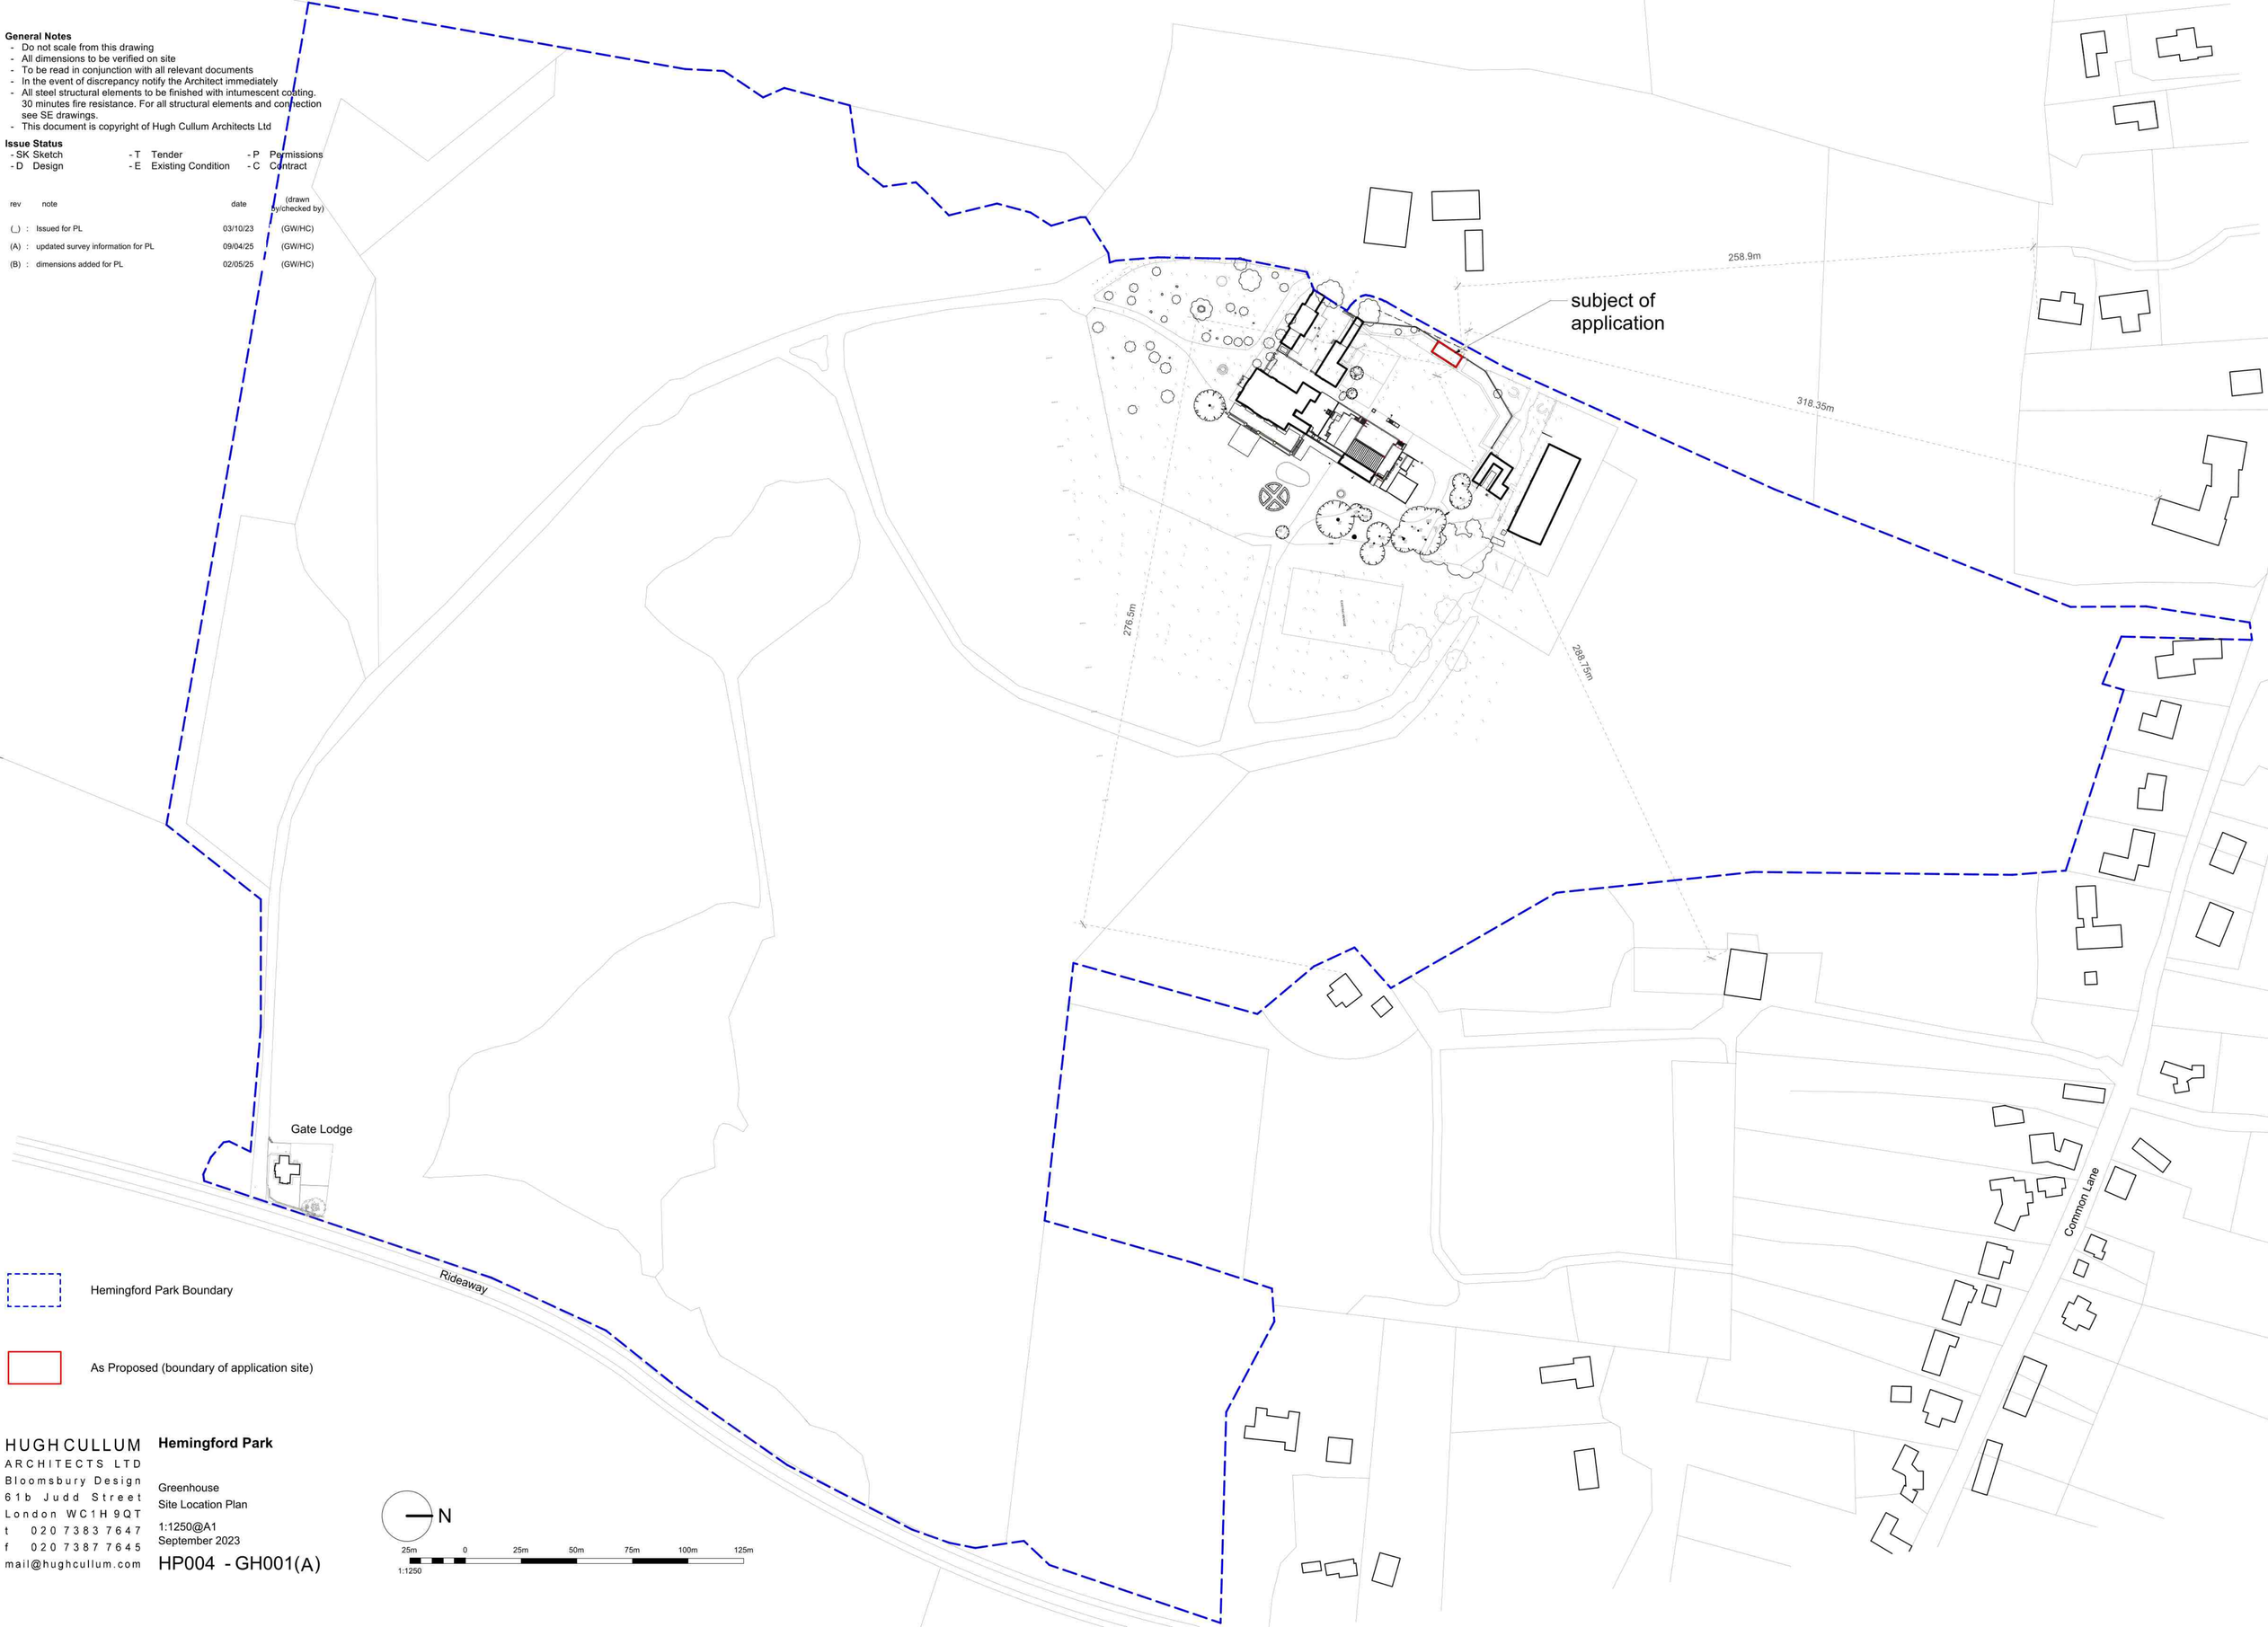

HUGH CULLUM
ARCHITECTS LTD
Bloomsbury Design
61b Judd Street
London WC1H 9QT
t 020 7383 7647
f 020 7387 7645
mail@hughcullum.com

Hemingford Park

Greenhouse
Site Location Plan

1:1250@A1
September 2023

HP004 - GH001(A)