

Bay 5 - Guest Hall External Balcony

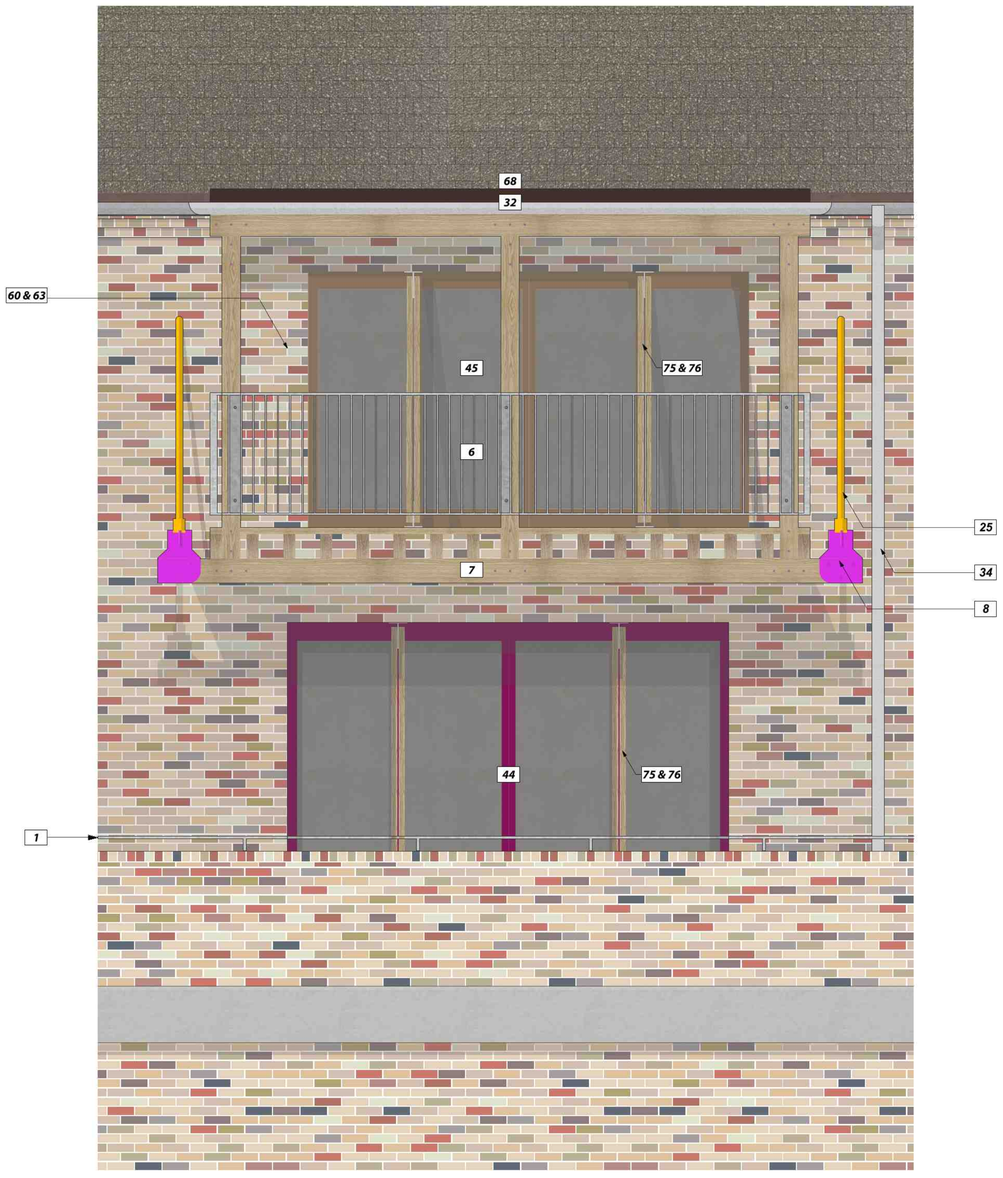



Bay 6 - North Extension (West)

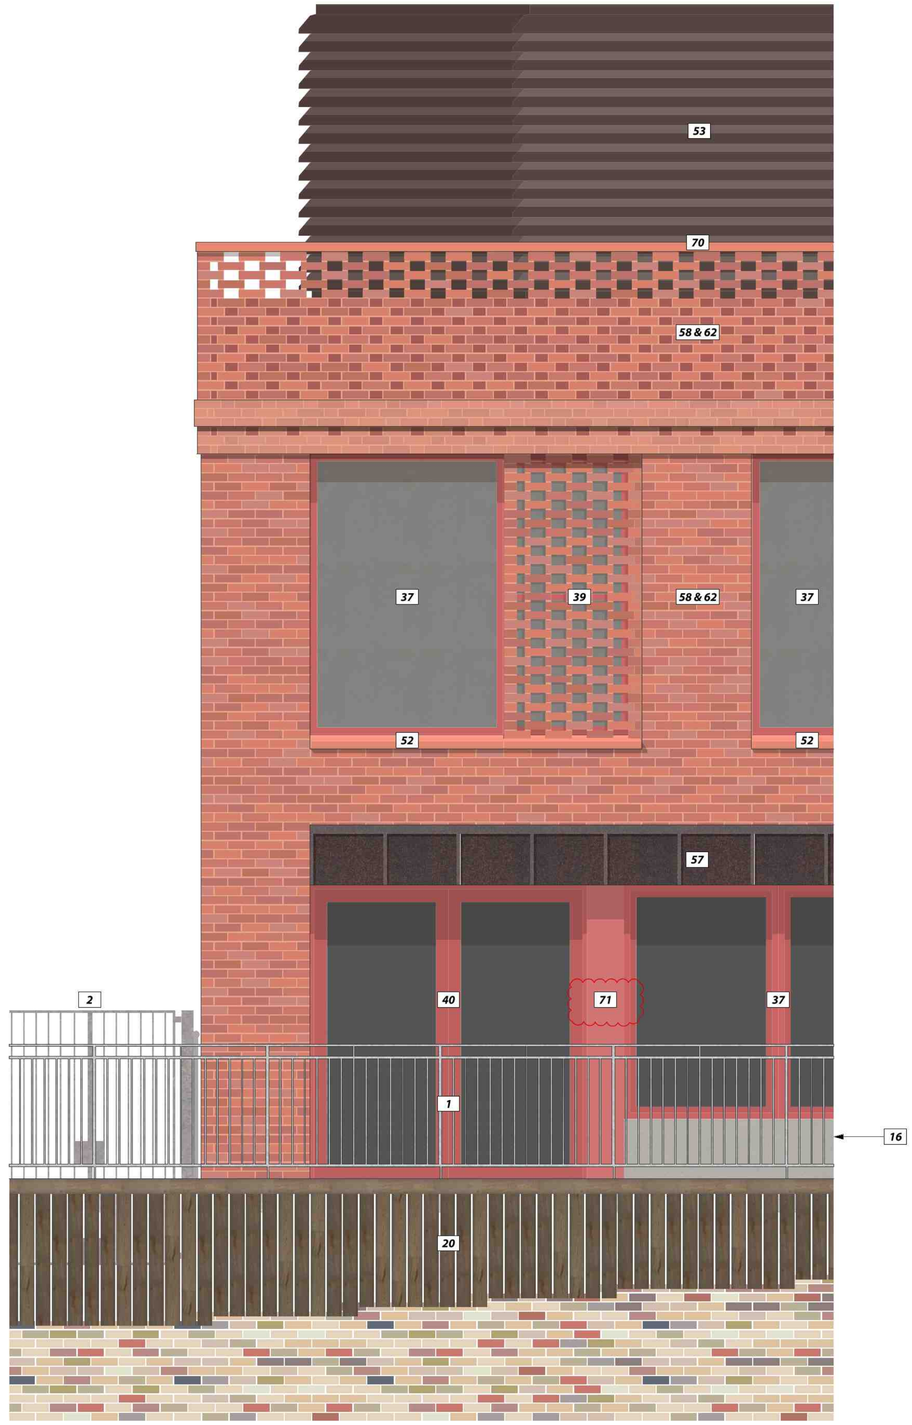

AOC

AOC Architecture Ltd
Unit 61, Regent Studios, 8 Andrews Road,
London E8 4QN
t. +44 20 7739 9950
www.theaoc.co.uk studio@theAOC.co.uk

SCALE

All dimensions in millimetres unless otherwise stated.
All dimensions to be checked on site.
Do not scale from this drawing except for planning purposes.
Any errors to be reported to the architect immediately.
Copyright reserved.

NOTES

Rev P1
Revised material schedule number

DRAWING TO BE READ IN CONJUNCTION WITH SCH_011_External Finishes Schedule_P1

COLOUR DRAWING

No.	Revision / Issue	Drawn by	Checked by	Date
P1	Planning Condition Issue	AM	TC	13.02.25
PC1	Planning Condition Issue	AM	TC	18.11.24

No.	Revision / Issue	Drawn by	Checked by	Date

Project Title

295 **St Neots Priory Centre**
Priory Lane, Saint Neots, PE19 2BH

Drawing Name	Bay Study - External Balcony & North Extension Elevation
Drawing Status	PLANNING
Scale	1:50 @ A1 / 1:100 @ A3
Drawing No.	295_AD_802
Rev.	P1