
[redacted]

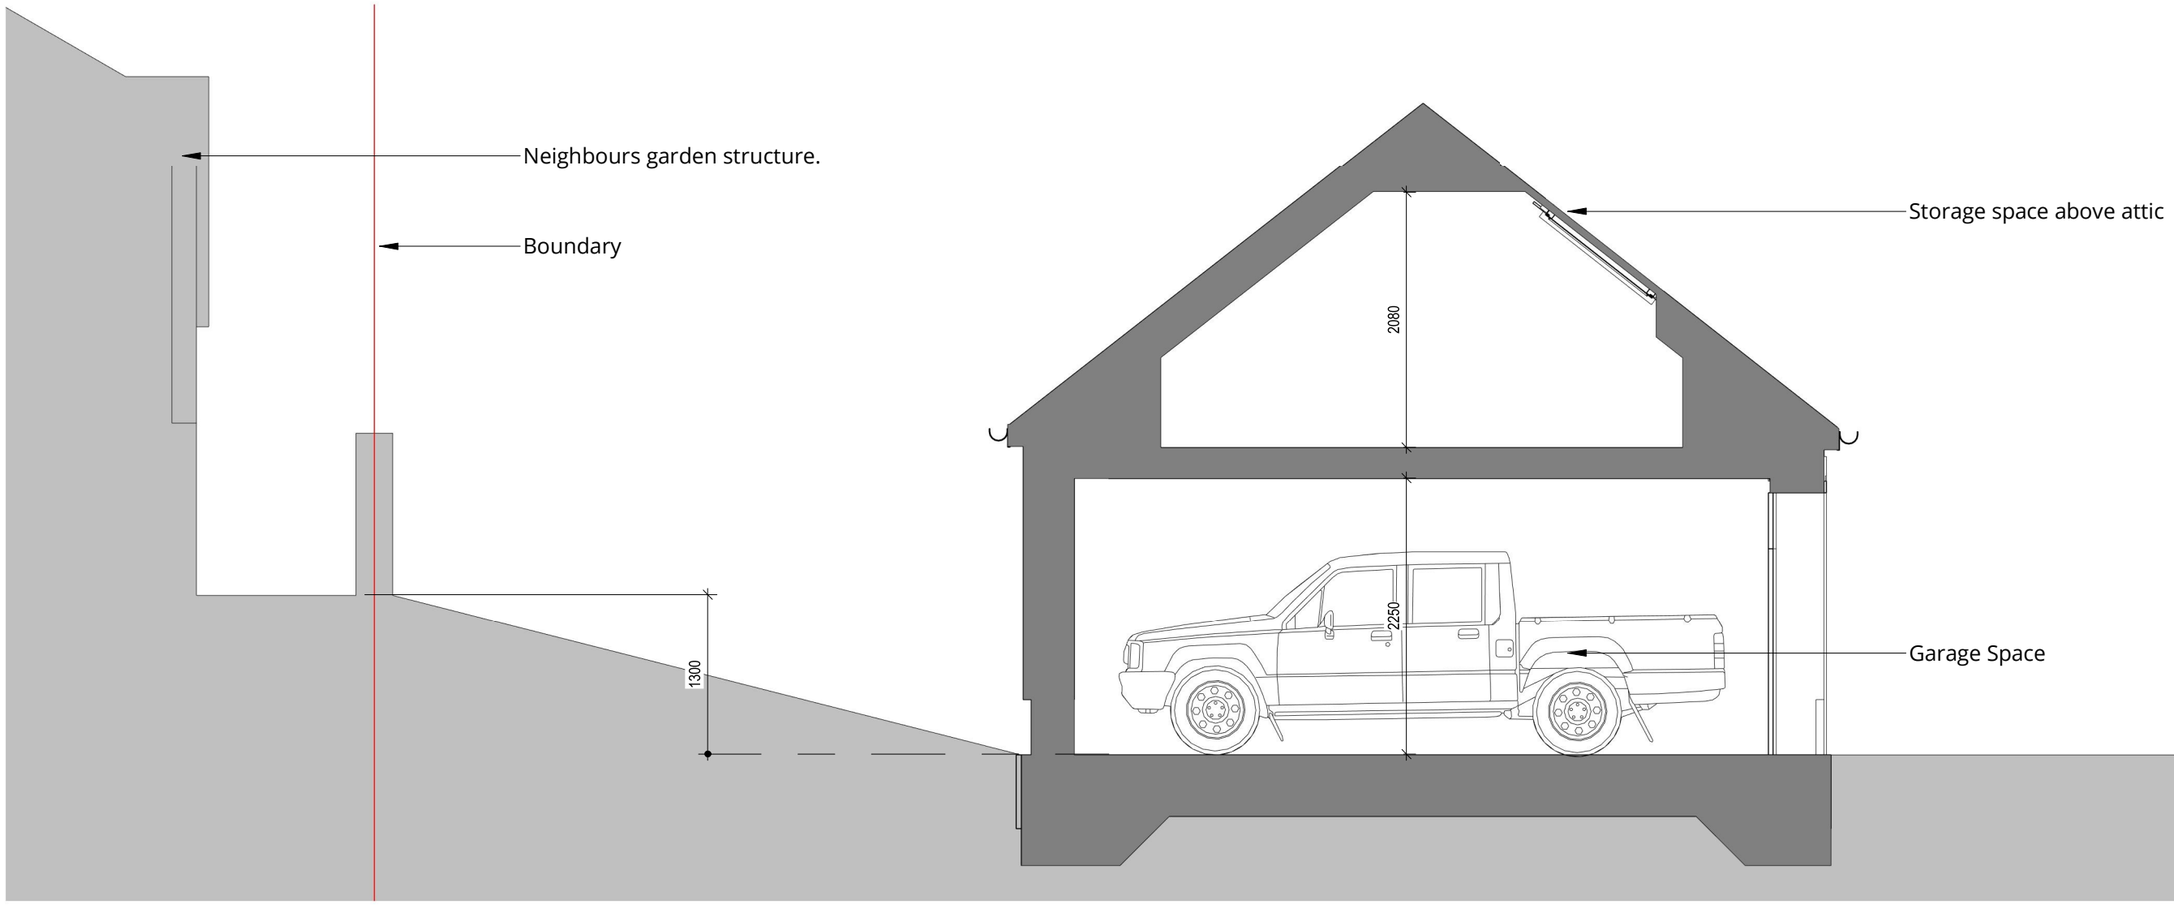

Revision	Description	Date
A02	Issued for Comment	26/08/2025

[redacted]

Client: **Mr and Mrs Bostock**

Project: **Water End, Alwalton**

Drawing: **Garage Sections as Proposed**

Scale: **1 : 50 @ A3** Dat: **26/08/2025**

Project	Drawing	Revision
189	SKA AN 08 90 03	A02

SCALE 1 : 50
SCALE 1 : 1

0m 0.5m 1m 2m 3m 4m 5m
0m 10mm 20mm 40mm 60mm 80mm 100mm

PLANNING