


SIDE ELEVATION - SOUTH

FRONT ELEVATION - EAST

0 1 2 3 4 5 6 7 8 9 10m

1:100 @ A2

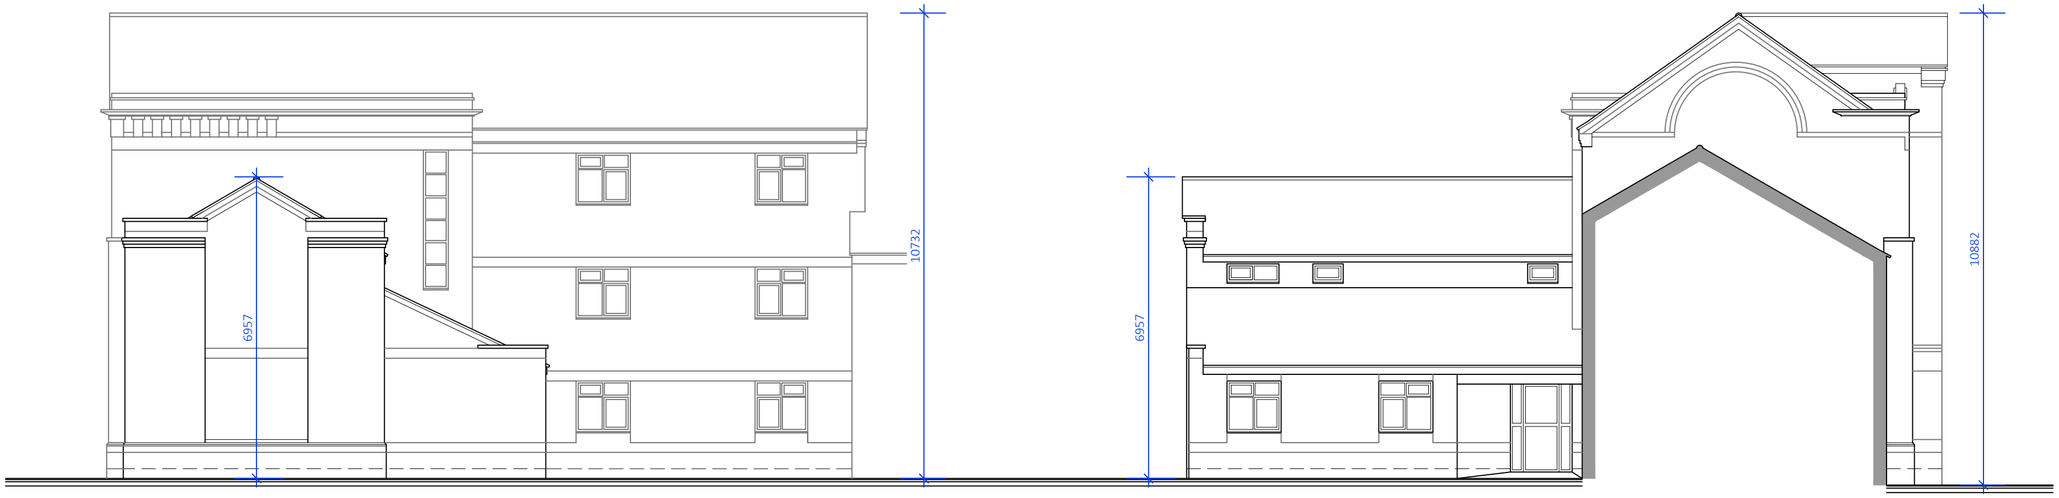

SIDE ELEVATION - NORTH

REAR ELEVATION - WEST

0 1 2 3 4 5 6 7 8 9 10m

1:100 @ A2

REVISION B
REVISION A

AMENDED WINDOWS SHOWN WITH REVISION CLOUD
AMENDED WINDOWS TO SOUTH & EAST ELEVATIONS

REPLACEMENT WINDOWS at MADDISON HOUSE, BEDFORD STREET, ST. NEOTS

PROPOSED: ELEVATIONS

Scale: 1:100 @ A2
Date: 08/07/2024
Drawn: DC
Dwg No: 24025/PL01B

DC 10/02/2025
DC 18/11/2024

PDG ARCHITECTS LTD
1 Eaglethorpe Barns,
Eaglethorpe, Warmington,
Peterborough, PE8 6TJ
T: 01733 371000
E: design@pdgarchitects.co.uk
W: www.pdgarchitects.co.uk

© 2024 PDG Architects Ltd. All rights reserved. This drawing remains the property of PDG Architects Ltd at all times and may not be reproduced or copied in whole or in part without their written consent