

FRONT ELEVATION - WEST




SIDE ELEVATION - SOUTH

0 1 2 3 4 5 6 7 8 9 10m

1:100 @ A2



REAR ELEVATION - EAST

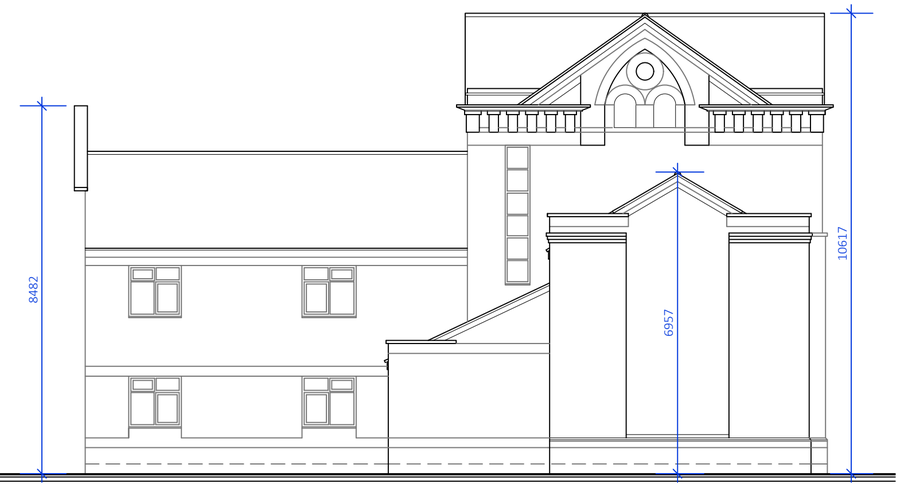

SIDE ELEVATION - NORTH

0 1 2 3 4 5 6 7 8 9 10m

1:100 @ A2

REVISION B AMENDED WINDOWS DC 24/02/2025
REVISION A AMENDED WINDOWS DC 10/02/2025

REPLACEMENT WINDOWS at MALDEN HOUSE, BEDFORD STREET, ST. NEOTS

PROPOSED: ELEVATIONS

Scale: 1:100 @ A2 Date: 08/07/2024

Drawn: DC Dwg No: 24026/PL01B

PDG ARCHITECTS LTD
1 Eaglethorpe Barns,
Eaglethorpe, Warmington,
Peterborough, PE8 6TJ
T: 01733 371000
E: design@pdgarchitects.co.uk
W: www.pdgarchitects.co.uk

© 2024 PDG Architects Ltd. All rights reserved. This drawing remains the property of PDG Architects Ltd at all times and may not be reproduced or copied in whole or in part without their written consent