
This document and its design content is copyright Gary Johns Architects ©.
It shall be read in conjunction with all other project information including models, specifications, schedules and related consultants documents. Do not scale from documents.
All dimensions to be checked on site.
Immediately report any discrepancies, errors or omissions on this document to Architect.

Rev ID	Revision Description	Date	Checked	Reviewed
D	Drawing updated following further survey information and client meeting.	19/01/2023	YB	GJ
E	Drawing updated for planning application.	09/08/2023	NR	PB/YB
F	Drawing updated for planning application.	12/10/2023	NR	PB/YB
G	Drawing Revised.	24/10/2024	YB	NR

Change ID	Change Description	Change Date	Checked
Ch-196	Drawing revised for planning application, capturing all chanings made to external doors, windows and roof light positions and sizes.	24/10/2024	YB

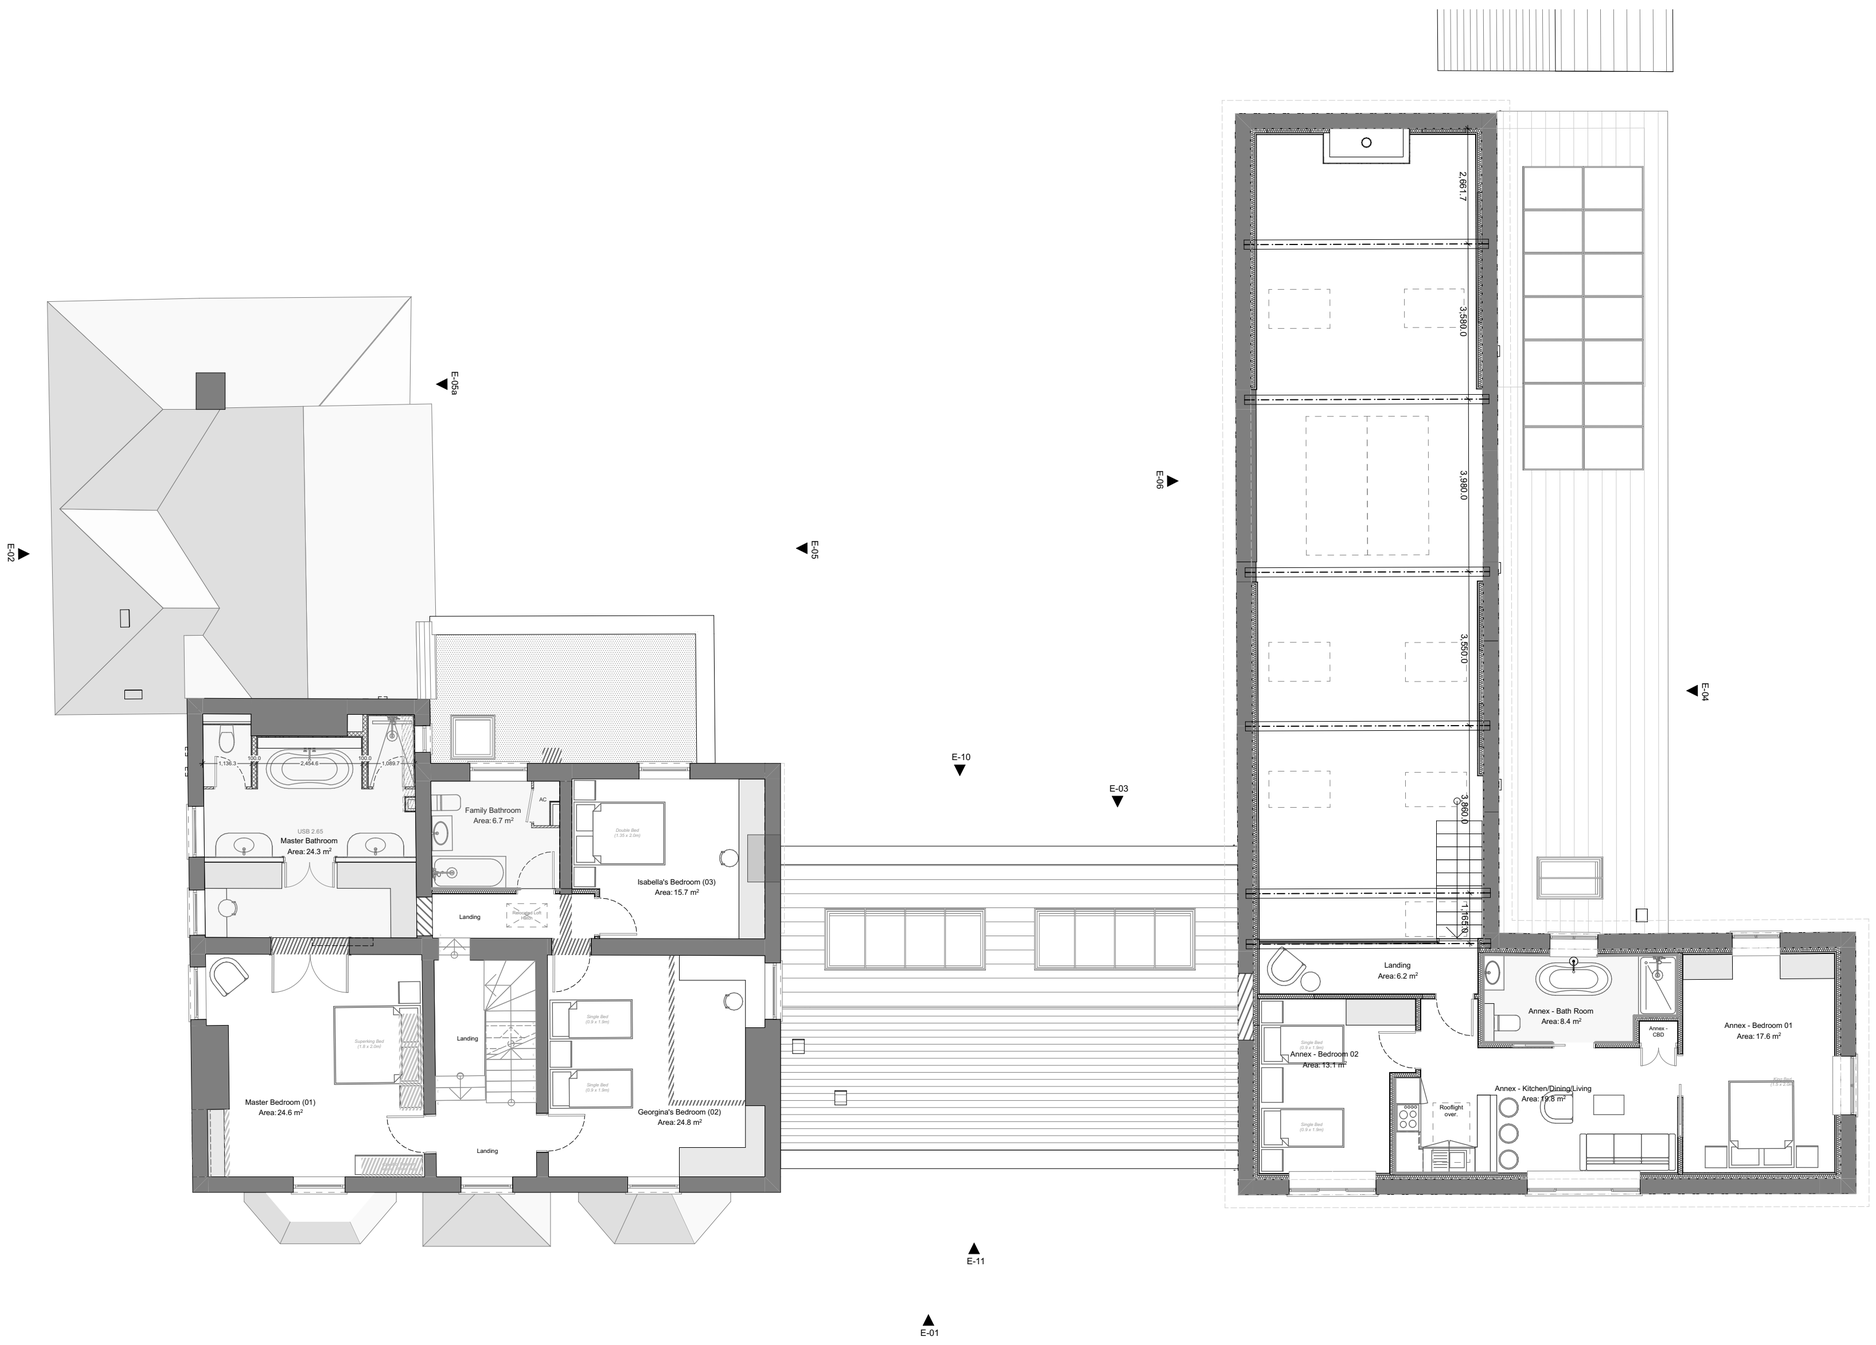

GA — Proposed First Floor Plan — 1:100

North

Scale Bar
0 1 2 3 4 5 6 7 8 9 10

NOTE:
Drawings should be read in conjunction with an approved secondary planning application 24-00171-HHFUL.

Gary Johns Architects
44 SILVER STREET, ELY, CAMBRIDGESHIRE, CB7 4JF
TEL : +44(0)1353 665374
E-MAIL : info@johnsarchitects.co.uk
WEB : www.johnsarchitects.co.uk

CLIENT
Mr Paul Ruston & Mrs Angeline Ruston
Park Farm, Park Road,
Brampton, Huntingdon
Cambridgeshire, PE28 4RN

PROJECT
Remodelling of
Main House and Barn
Park Farm, Brampton

DRAWING TITLE
Proposed First Floor Plan

DRAWING STATUS	DRAWING SCALE @ A2
PLANNING	1:100

DRAWN BY	REVIEWED BY	DATE OF FIRST ISSUE
AD	GJ	11.04.2022

PROJECT NUMBER	WORK STAGE	DRAWING NUMBER	REVISION
21-877	3	015-P	G