


EXISTING REAR ELEVATION 1:50

Scale 1:50
0m 1m 2m 3m 4m 5m

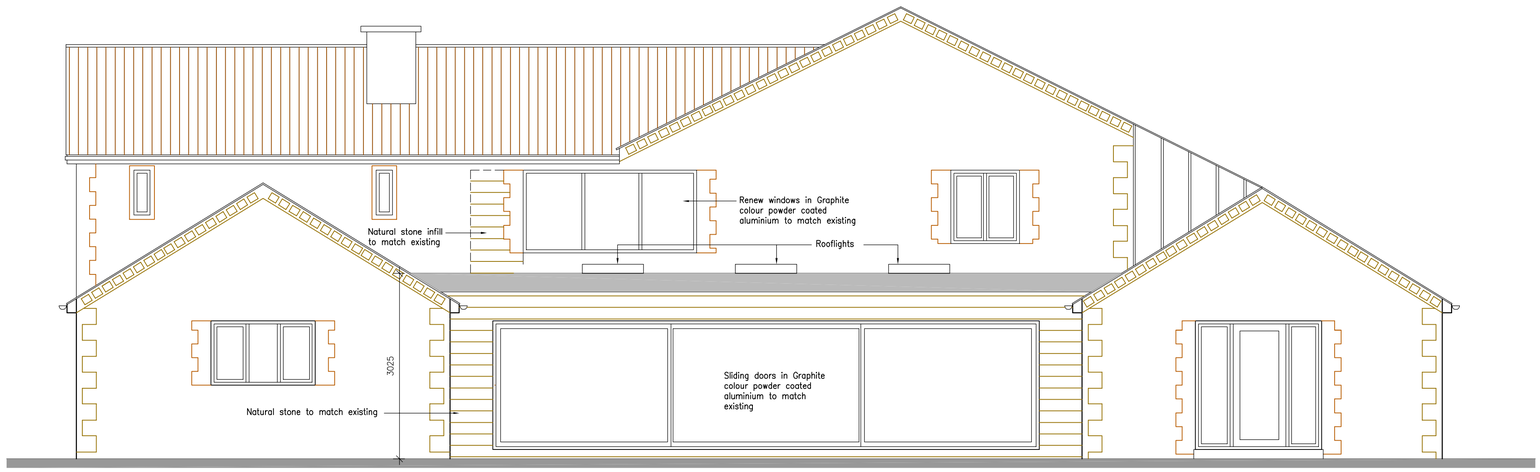

PROPOSED REAR ELEVATION 1:50

Scale 1:50
0m 1m 2m 3m 4m 5m

SMITH PLANNING & BUILDING

11 Saracen Way
Newark Road
Peterborough PE1 5WS TEL 01733 201014

Proposed Extension and Alterations 113 Elton Road Stibbington Peterborough PE8 6JX	Existing and Proposed Elevations Nov 2024
Drawing number ER–02	SCALE 1:50 @ A1