



EXISTING SITE PLAN 1:500

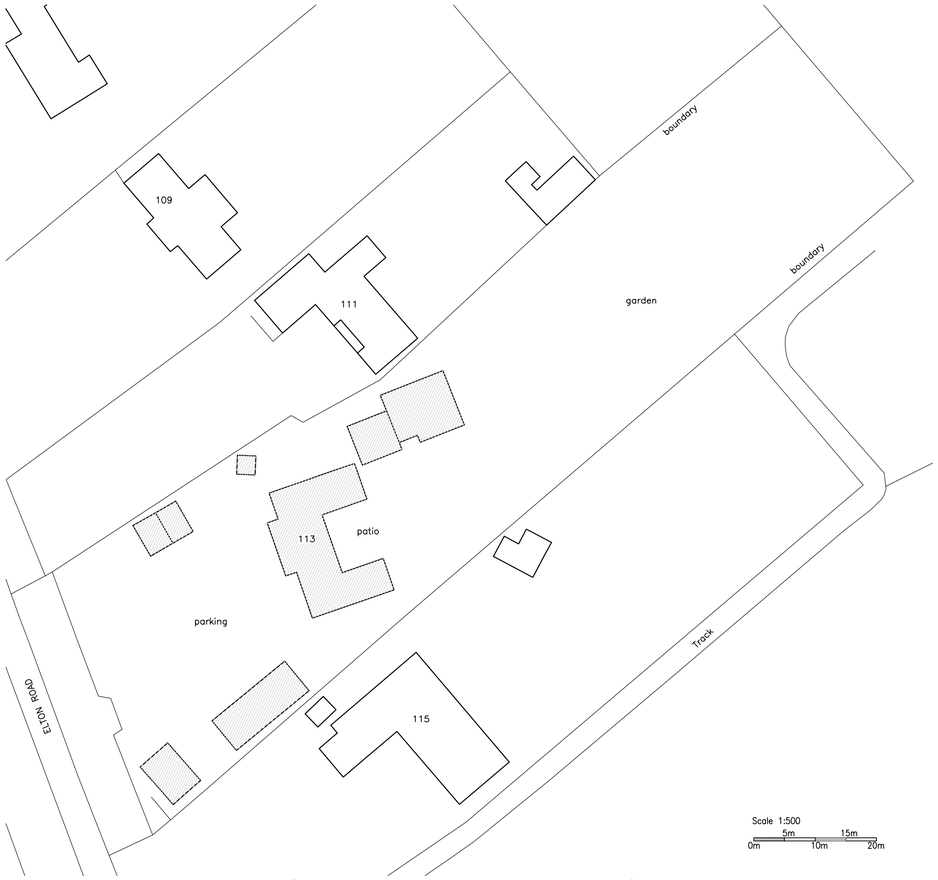

PROPOSED SITE PLAN 1:500

NORTH

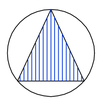

SMITH
PLANNING & BUILDING

11 Saracen Way
Newark Road
Peterborough PE1 5WS
TEL 01733 201014

Proposed Extension and Alterations 113 Elton Road Stibbington Peterborough PE8 6JX	Existing and Proposed Site Plans Nov 2024
Drawing number ER-03	SCALE 1:500 @ A1