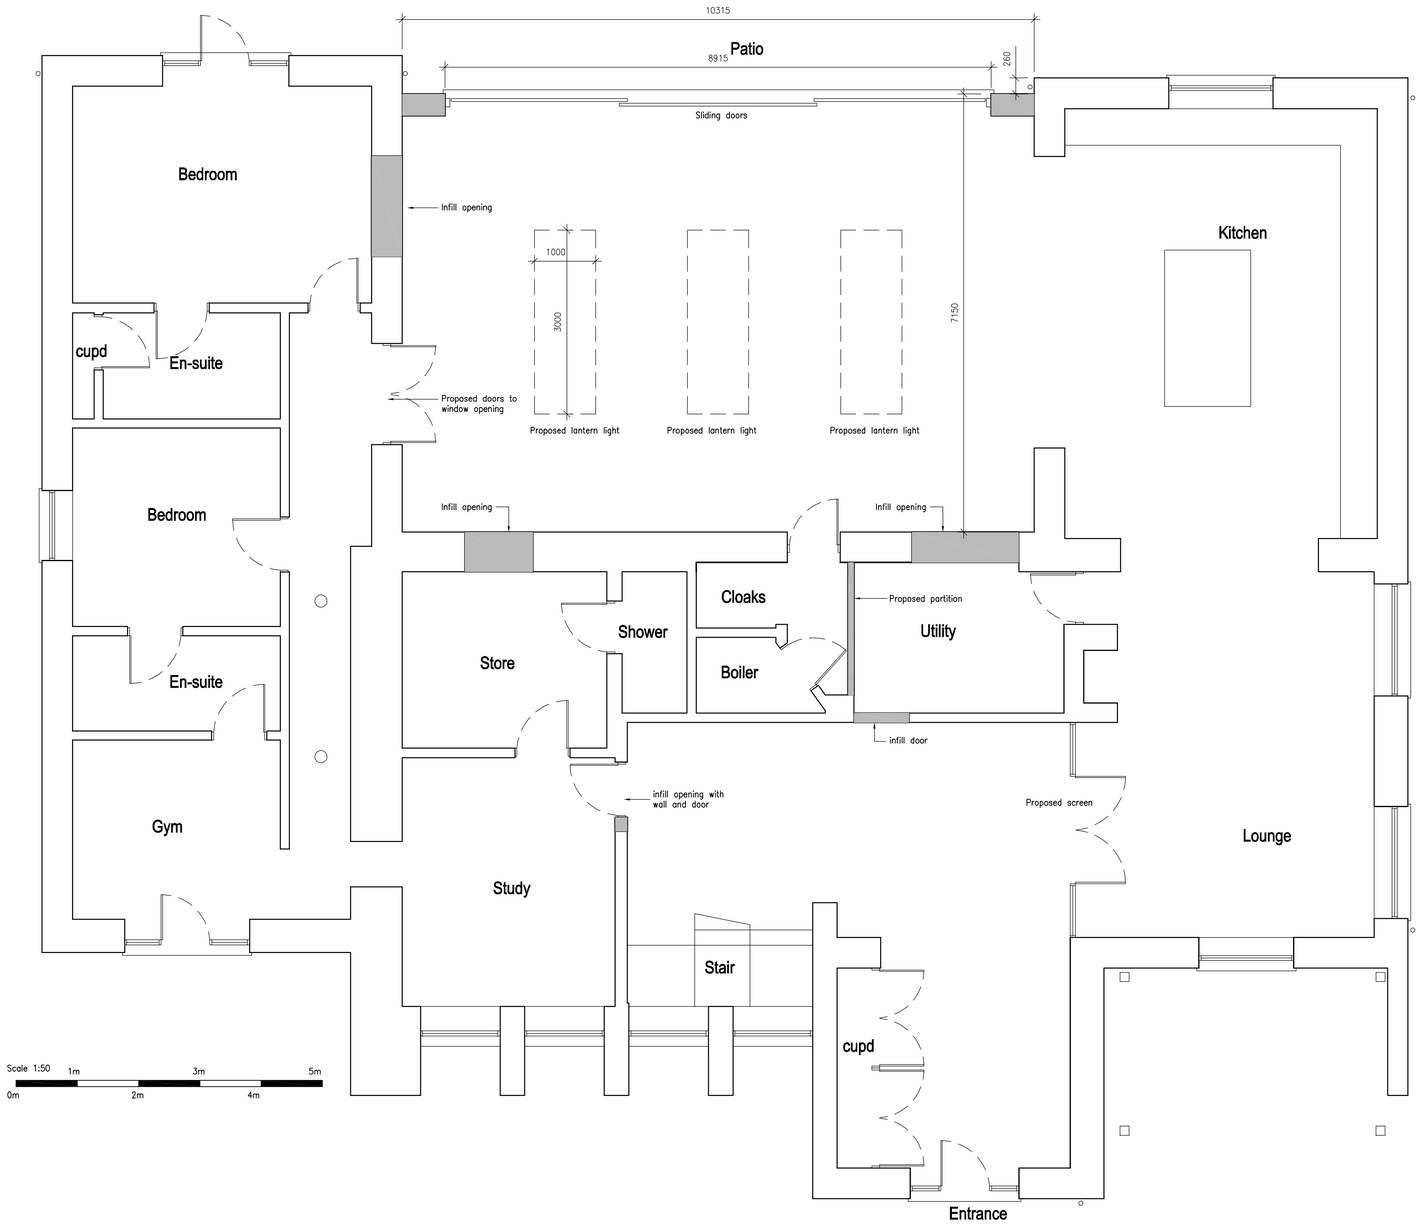


PROPOSED GROUND FLOOR PLAN SCALE 1:50

SMITH PLANNING & BUILDING

11 Saracen Way
Newark Road
Peterborough PE1 5WS

TEL 01733 201014

Proposed Extension and Alterations
113 Elton Road
Stibbington
Peterborough PE8 6JX

Proposed Plan

Nov 2024

Drawing number
ER-04

SCALE
@ A1