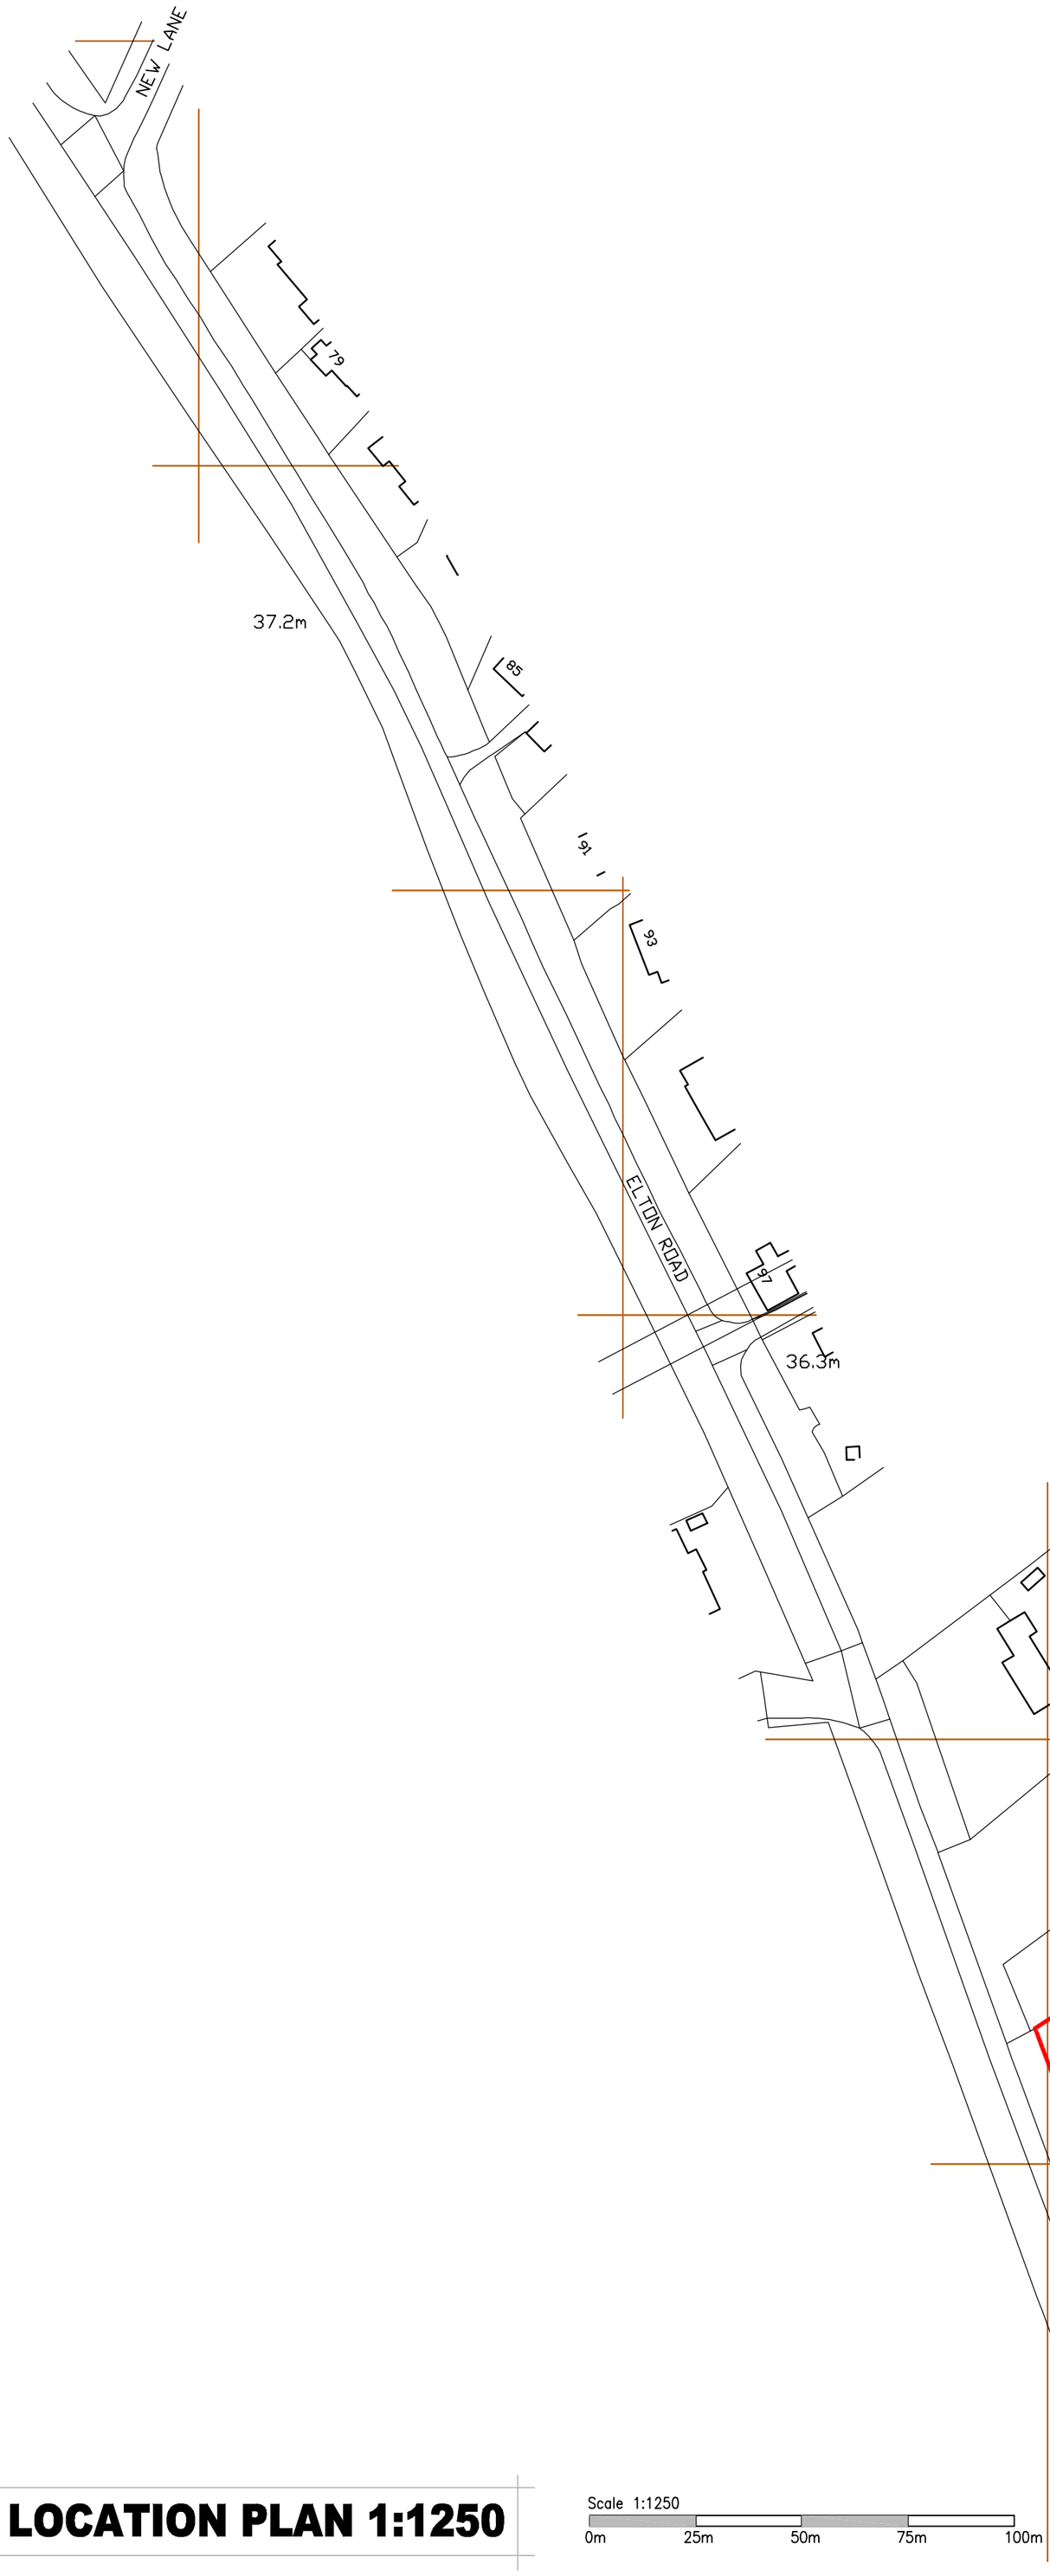


NORTH

LOCATION PLAN 1:1250

Scale 1:1250

0m 25m 50m 75m 100m

Crown Copyright and database rights 2024. OS AC0000814278 National Map Centre. Purchased 05/12/2024 1 year licence.

SMITH PLANNING & BUILDING

11 Saracen Way
Newark Road
Peterborough PE1 5WS

TEL 01733 201014

Proposed Extension and Alterations 113 Elton Road Stibbington Peterborough PE8 6JX	Location Plan
	Nov 2024
Drawing number ER–05	SCALE 1:1250 @ A2