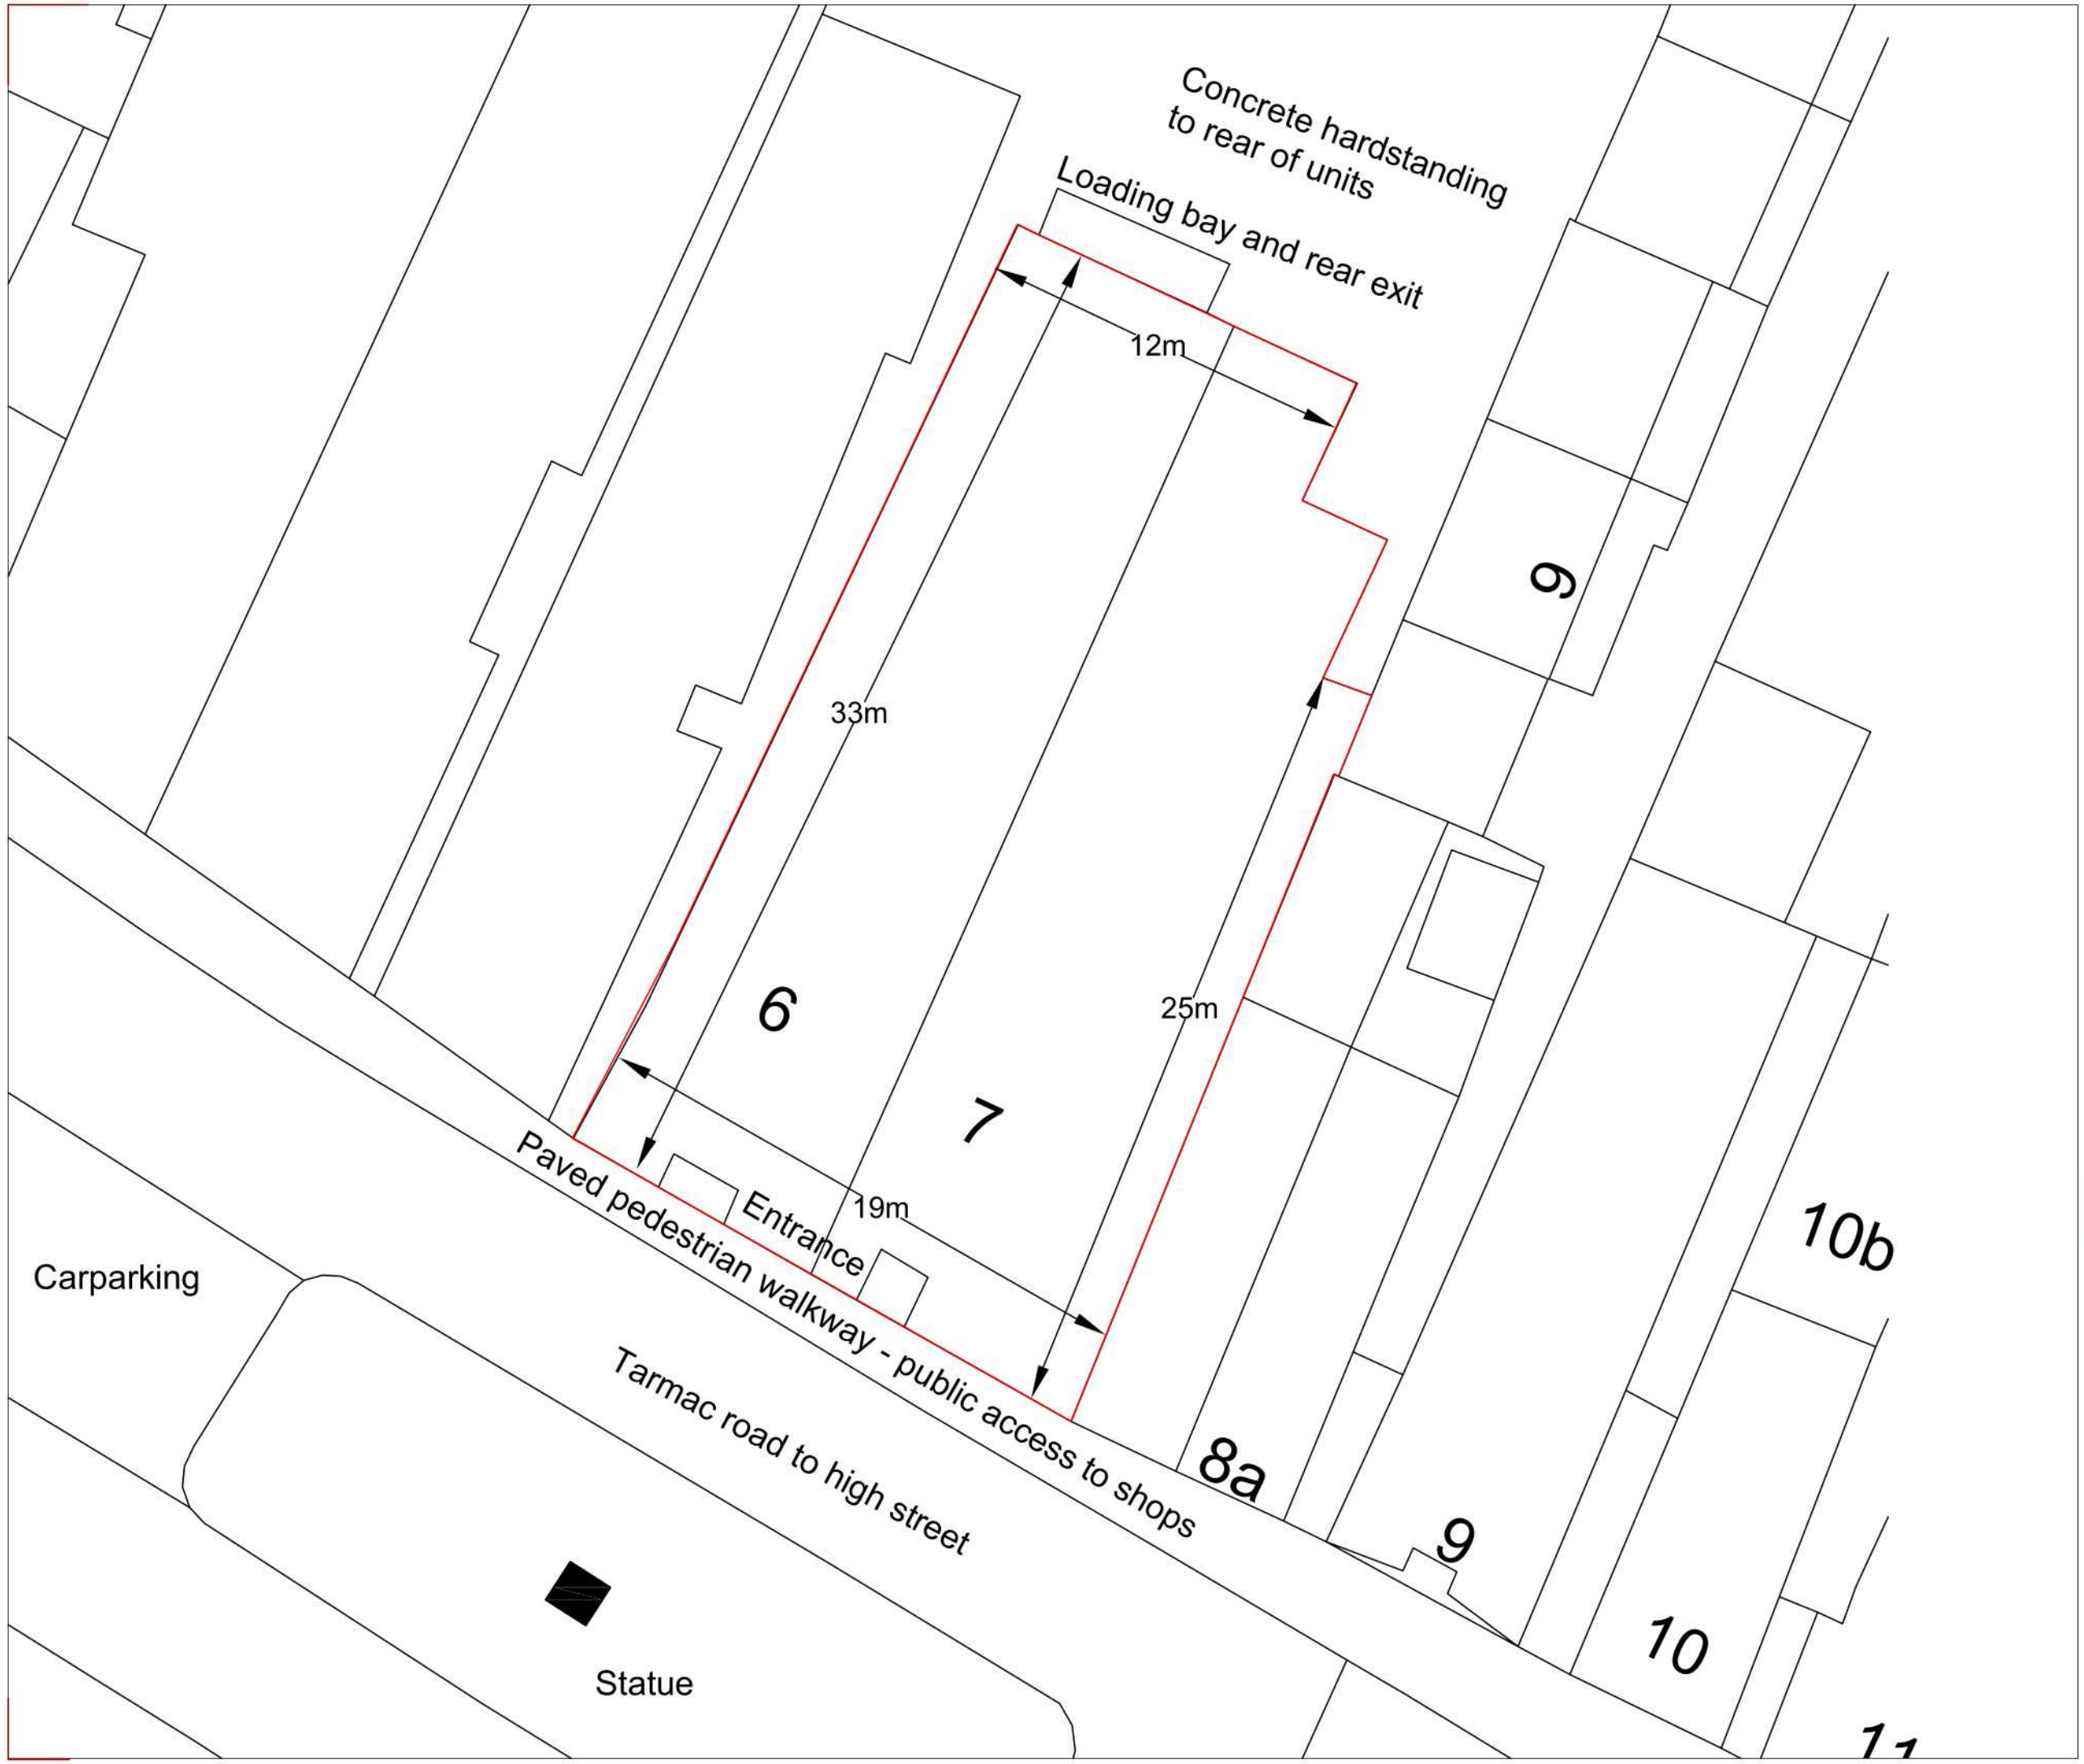


rev	description	date	by
A	-	-	-

pmp building surveying
project management
commercial interiors

1 BERKELEY SQUARE, BRISTOL BS81HL

e reception@pmpplc.co.uk w www.pmpplc.co.uk

project
6-7 The Pavement, St Ives, Cambridgeshire

client
Mountain Warehouse

drawing
Block Plan

drawing status

scale	date	drawn	checked
1:200@A3	October 2024	TC	MB

job no	element	number	revision
		b02	