
1:100 0mm 1000 2000 3000 4000 5000

1:1 0mm 10 20 30 40 50

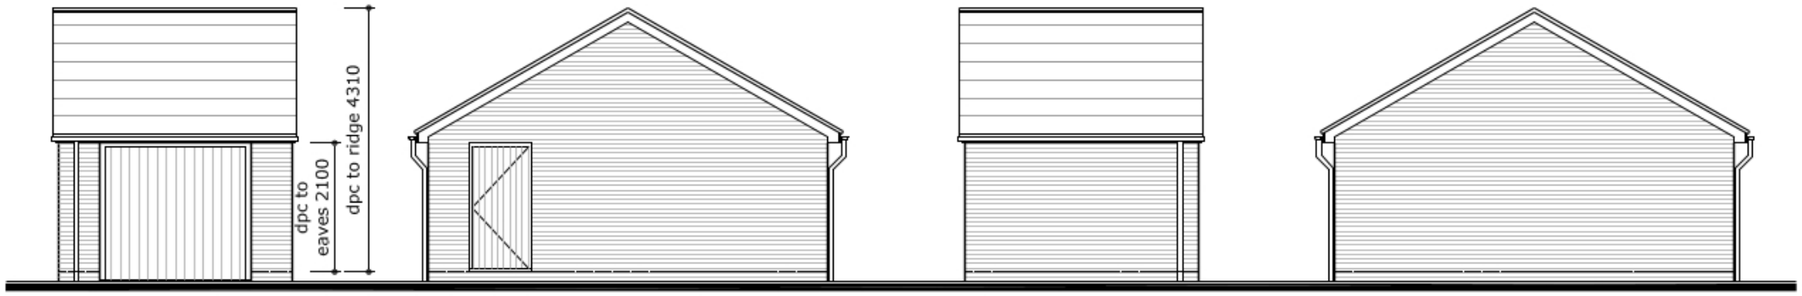


Front Elevation
SCALE 1:100


Side Elevation
SCALE 1:100

Rear Elevation
SCALE 1:100

Side Elevation
SCALE 1:100

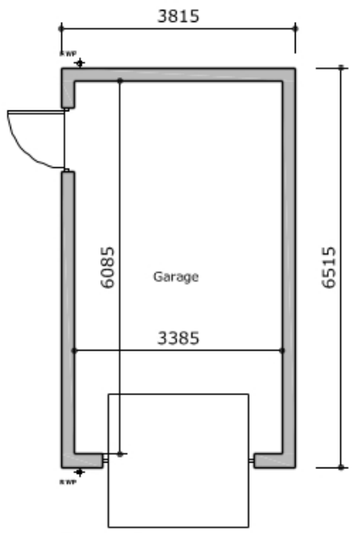

Floor Plan
SCALE 1:100

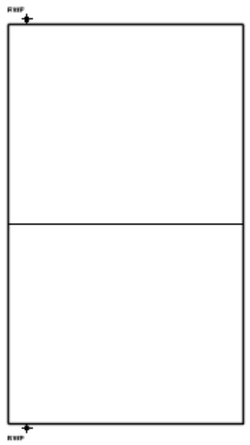

Roof Plan
SCALE 1:100

on behalf of: BEST ASSET Ltd

Rev A 29/10/36 Dimensions added SS

issued for: PLANNING

drawing: Proposed Detached Garage Plans & Elevations (PLOT 1)

drawing number: 111

revision: A

project: CHAPEL END SAWTRY

project number: 7472

north:

scale: 1:100

paper size: A3

drawn by: SS

date: 10/2026

checked: SS

date: 10/2026

sursham tompkins est 1961
architectural services & project management
cottage farm ■ sywell ■ northampton ■ NN6 0BJ
t: 01604 64 65 66 ■ f: 01604 64 63 62 ■ e: info@surshamtompkins.co.uk
w: www.surshamtompkins.co.uk

© Sursham Tompkins And Partners Limited. - Registered in England and Wales - Registered Number 7160332
Contractors must work to figured dimensions only. All building and site dimensions, levels and sewer invert levels at connection points are to be checked on site before work starts. This drawing must be read in conjunction with, and checked against, any structural or other specialist drawings provided. Any discrepancy between issued drawings are to be reported to this practice and verified before works starts. This drawing and the building works depicted are the copyright of this practice and may not be reproduced except by written permission.

FILE LOCATION - c:\users\sharonallison.azuread\sursham tompkins\projects - documents\7472 best asset sawtry\02 drawings\(2 planning\(i) chapel end\7472 - housetypes (oa) revA.dwg