This drawing is copyright of DT Architects. Do not scale from this drawing. Check all dimensions onsite. The contractor shall bring any discrepancies immediately to the notice of the Architect.

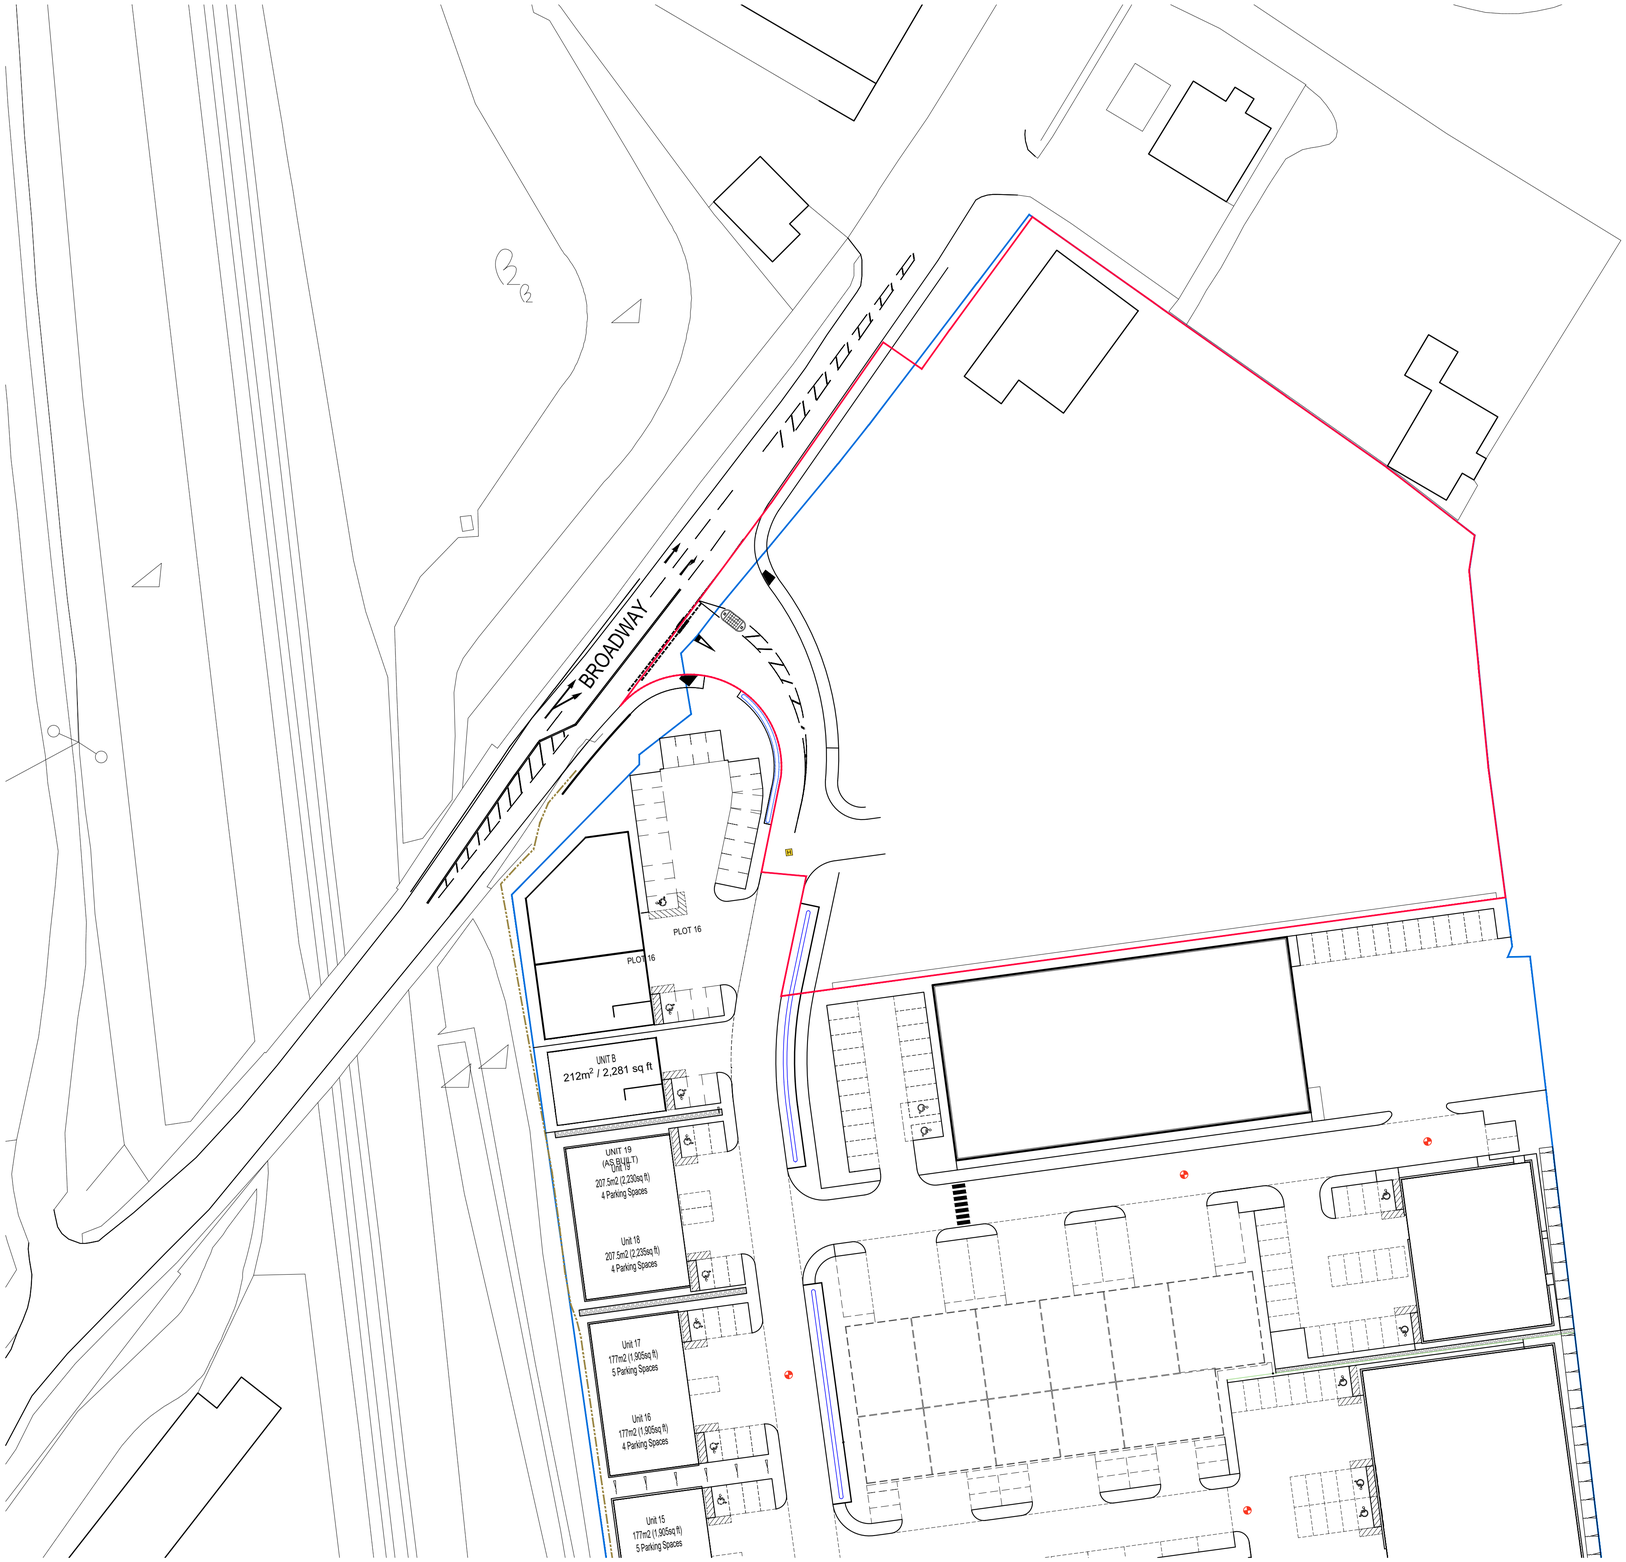

0 20000 40000 60000 Millimetres
10000 10000 30000 50000

SCALE 1:500

P01	first issue	07.06.24
revision	note	date

client

Broadway Developments Yaxley Ltd

project title

Enterprise Business Park Yaxley

drawing title

Plot 01
Location Plan

drawing status

Planning

scale	date	
1:500 @ A1	June 2024	
project number	drawing number	revision
2813	AL0251	P01

DT ARCHITECTS
01733 393010
www.dtarchitects.co.uk