4 High Street Willow

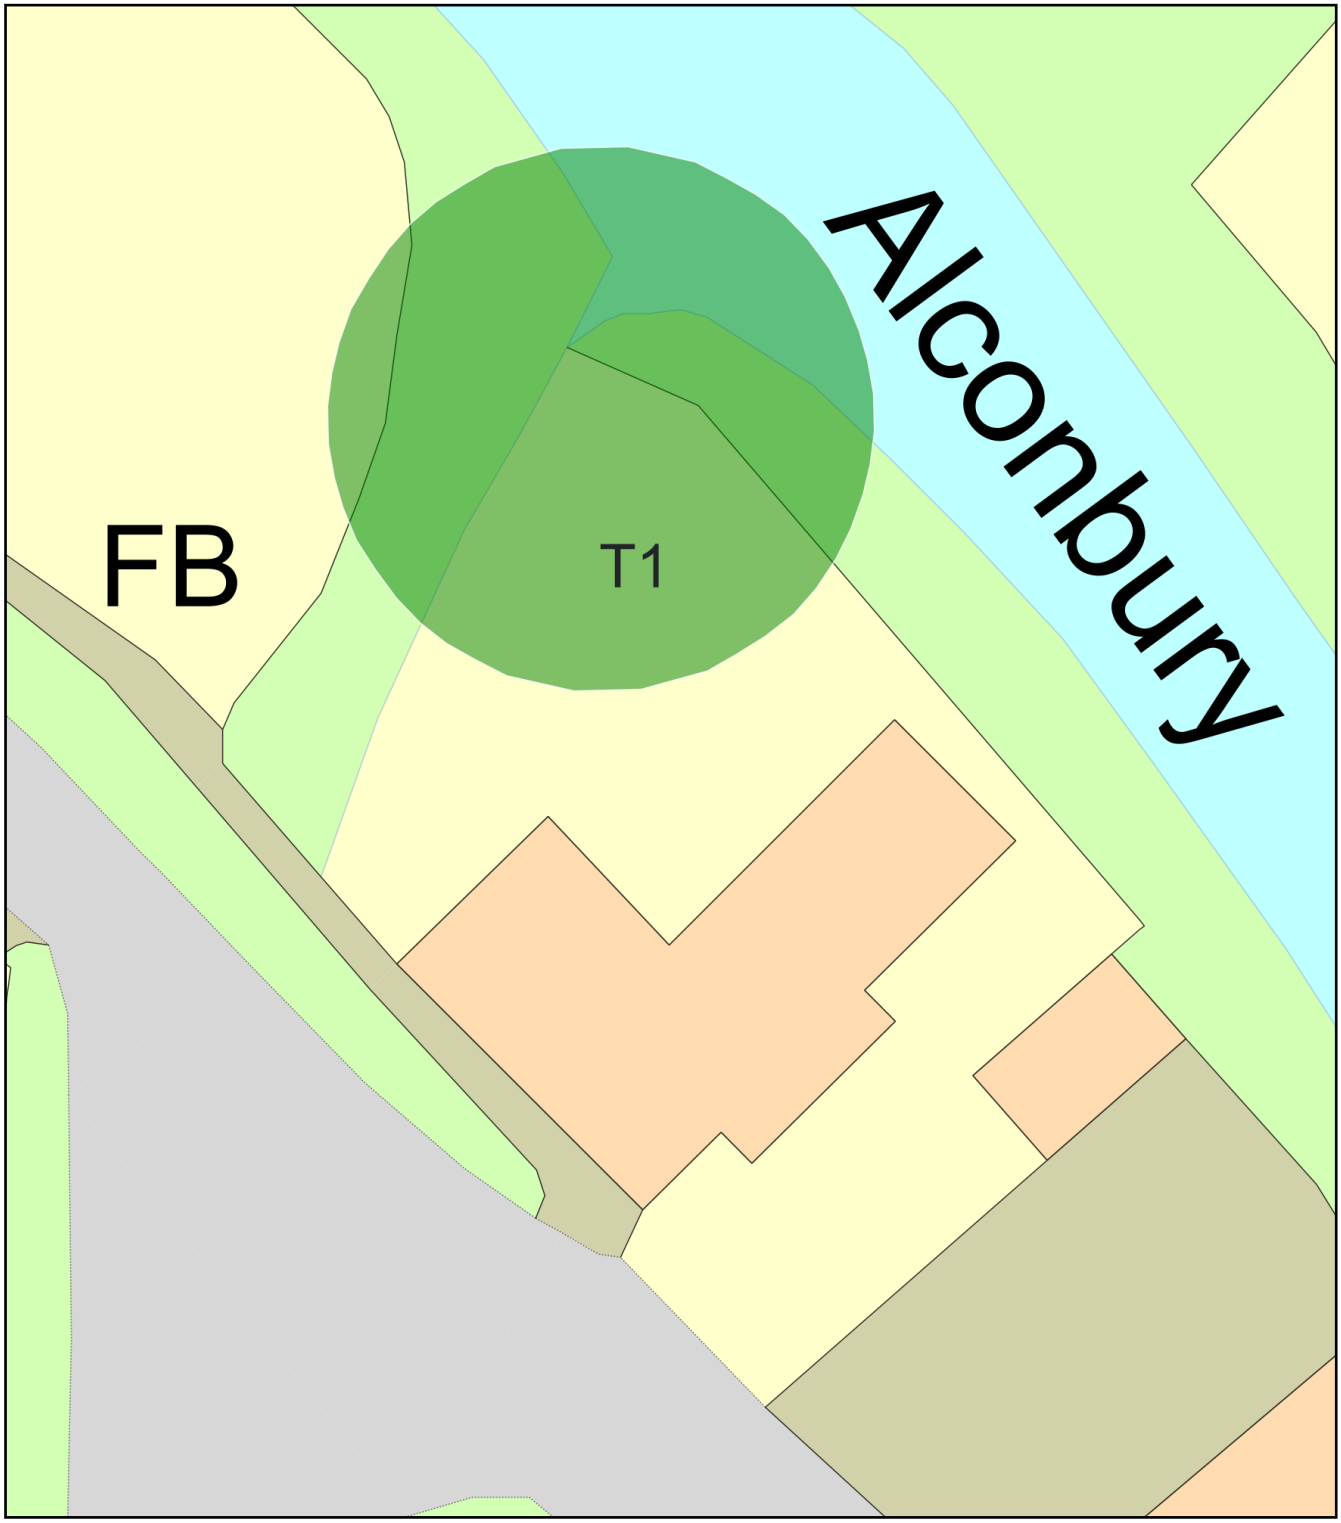

0 10
Metres

N

ReQuestaPlan

Plan Produced for: Maynard Trees

Date Produced: 08 Dec 2024

Plan Reference Number: TQRQM24343121945968

Scale: 1:200 @ A4

© Crown copyright and database rights 2023 OS 100042766