


Proposed Front Elevation. 1:100.



Proposed Side Elevation. 1:100.





Proposed Rear Elevation. 1:100.




Proposed Side Elevation. 1:100.

ELEVATIONAL MATERIALS


NEW BRICKWORK TO BE IBSTOCK CHAILEY ATR MULTI STOCK UNLESS AGREED OTHERWISE.
NEW REDLAND MINI STONEWOLD BRECKLAND BROWN INTERLOCKING TILES UNLESS AGREED OTHERWISE.
NEW WINDOWS TO BE ALUMINUM OR PVC GREY WINDOWS UNLESS AGREED OTHERWISE.
NEW EXTERNAL DOORS TO BE TIMBER OR GREY PVC UNLESS AGREED OTHERWISE.
NEW RAINWATER GOODS TO BE BLACK AND SQUARE UNLESS AGREED OTHERWISE.

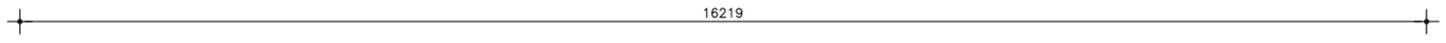







Proposed Ground Floor Plan. 1:50.

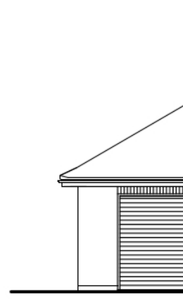



Proposed Front Elevation. 1:100.

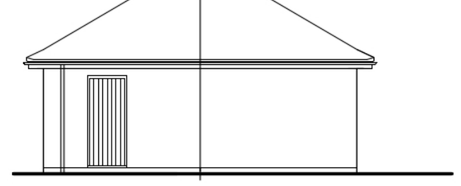


Proposed Side Elevation. 1:100.

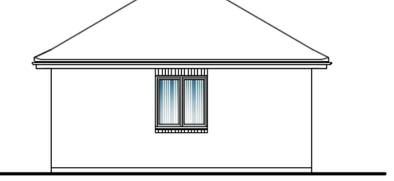


Proposed Rear Elevation. 1:100.

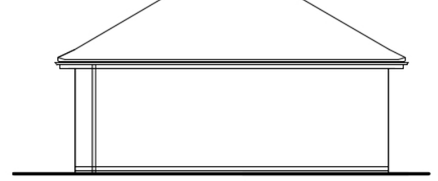

Proposed Side Elevation. 1:100.

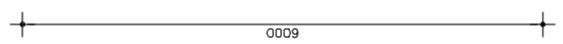

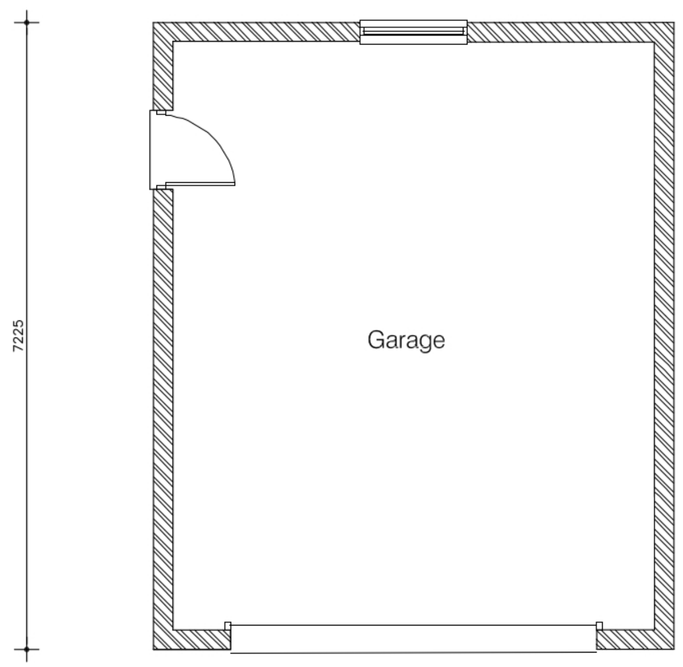
Proposed Ground Floor Plan. 1:50.

BEAWARE PRIOR TO COMMENCEMENT

Contractor to check and confirm all existing dimensions and features positions and is to work to suit site dimensions.

Client to inform of any deviation from drawing or specification and Clients and Building Inspector's and/or Planning departments permission to be obtained prior to commencement on site.

COPYRIGHT

The copyright of this drawing is the property of

JK ARCHITECTURE

Without whose written permission it may not be used, published or reproduced in any form.

DO NOT SCALE THIS DRAWING USE DRAWING BARS

Copyright Jk Architecture. All dimensions to be verified on site.

| Revision: | By | Approved |
|---|---|---|
| Revision 'B' SELF BUILD CHANGE ISSUE | APRIL 25 | Paul B |

J K Architecture
t: 0800 612 6825 m: 07545 424251
e: jkdesign@btinternet.com
www.jkarchitecturelimited.co.uk

OFFERING IMAGINATIVE DESIGN SOLUTIONS TO ALL

Client:
MR AND MRS JUDGE

Project:
PROPOSED FULL PLANNING FOR SELF BUILD BUNGALOW AND DETACHED GARAGE AT LAND ON TOLL FARM
WISTOW TOLL
WISTOW
PE28 2QL

Drawing Title:
PROPOSED PLANS AND ELEVATIONS.

| Scale: | Date: | Drawn: |
|---|---|---|
| 1:100, 1:50 | MAY 2024 | PB |

| Project No: | Drawing No: | Revision: |
|---|---|---|
| 2778 | 101 | B |

Any revisions to the plans or seperate specification can only be carried out by JK Architecture