
DO NOT SCALE, IF IN DOUBT ASK. DO NOT INTERROGATE CAD BASE

GENERAL NOTES;
1. FOR ALL SURFACE LEVELS, COVER LEVELS AND INVERT LEVELS REFER TO SITE DRAINAGE AND EXTERNAL WORKS PLANS.
2. TANKS TO BE INSTALLED FULLY IN ACCORDANCE WITH MANUFACTURERS REQUIREMENTS


OPERATION AND MAINTENANCE REQUIREMENTS FOR ATTENUATION STORAGE TANKS

MAINTENANCE SCHEDULE	REQUIRED ACTION	TYPICAL FREQUENCY
REGULAR MAINTENANCE	INSPECT & IDENTIFY ANY AREAS THAT ARE NOT OPERATING CORRECTLY. IF REQUIRED, TAKE REMEDIAL ACTION	MONTHLY FOR 3 MONTHS THEN ANNUALLY
	REMOVE DEBRIS FROM THE CATCHMENT SURFACE (WHERE IT MAY CAUSE RISK TO PERFORMANCE)	MONTHLY
	REMOVE SEDIMENT FROM PRE-TREATMENT ROAD GULLIES & SILT TRAP MANHOLE	MONTHLY FOR 3 MONTHS THEN ANNUALLY OR AS REQUIRED
REMEDIAL ACTIONS	REPAIR/REHABILITATE INLETS, OUTLETS, OVERFLOWS & VENTS	AS REQUIRED
MONITORING	INSPECT/CHECK ALL INLETS, OUTLETS, VENTS & OVERFLOWS TO ENSURE THAT THEY ARE IN GOOD CONDITION & OPERATING AS DESIGNED	ANNUALLY
	CCTV SURVEY INSIDE OF TANK FOR SEDIMENT BUILD-UP & REMOVE IF NECESSARY	AFTER CONSTRUCTION, 1 YEAR, & THEN EVERY 5 YEARS OR AS REQUIRED

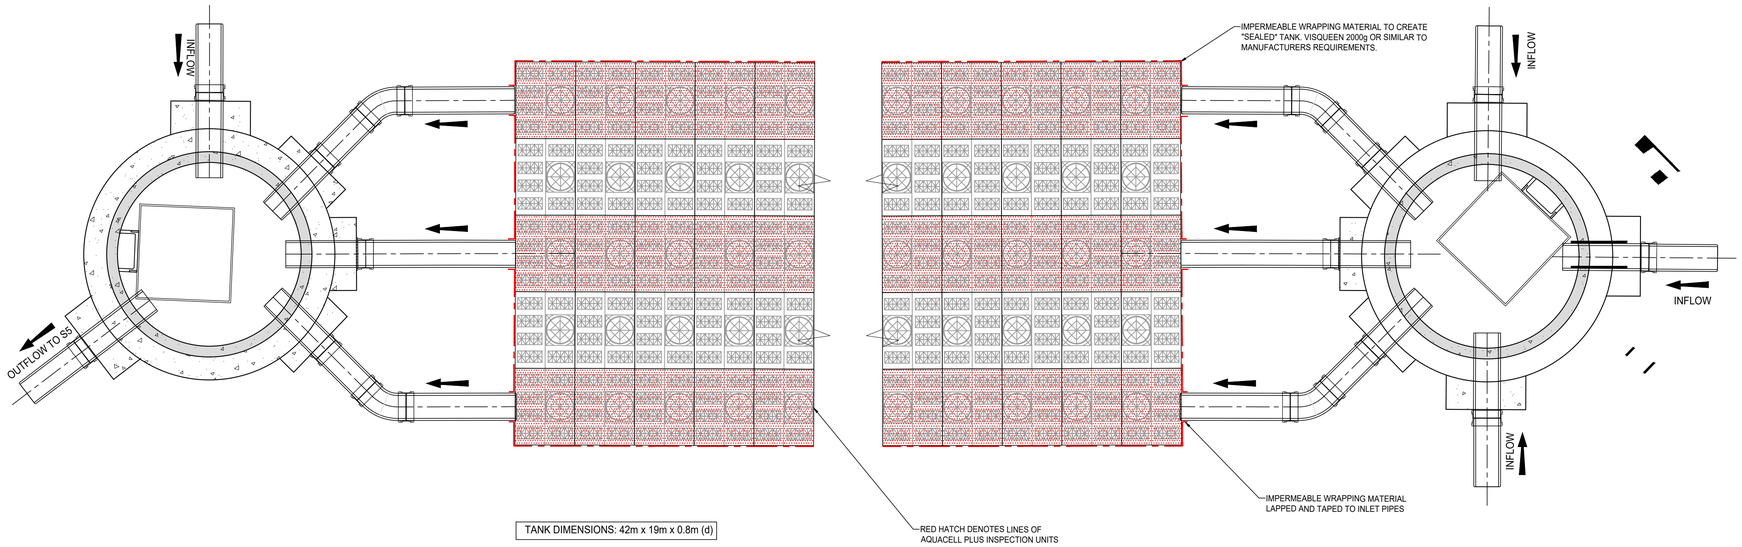

PLAN
1:20

CDM NOTES
1. ACCESS AND EGRESS TO THE SITE FROM BUSY ROAD.
2. POTENTIAL GROUND INSTABILITY IN DEEP EXCAVATIONS
3. NO HEAVY PLANT OR STOCK PILES PERMITTED OVER OR WITHIN 3m OF THE CONSTRUCTED TANK
4. TANKS TO BE FULLY PROTECTED FROM SILT AND DEBRIS INGRESS DURING CONSTRUCTION, AND TO BE INSPECTED AND MAINTAINED DURING OPERATION AS DETAILED ABOVE
5. TANKS NOT DESIGNED TO RESIST UPLIFT UNTIL FULLY BACKFILLED
6. EXISTING SERVICES IDENTIFIED ON SITE.
7. ADEQUATE SEGREGATION HOARDING REQUIRED TO SEPARATE PUBLIC FROM THE CONSTRUCTION SITE.
8. ADEQUATE MEASURES REQUIRED TO CONTROL NOISE, DUST, FUMES & VIBRATION.

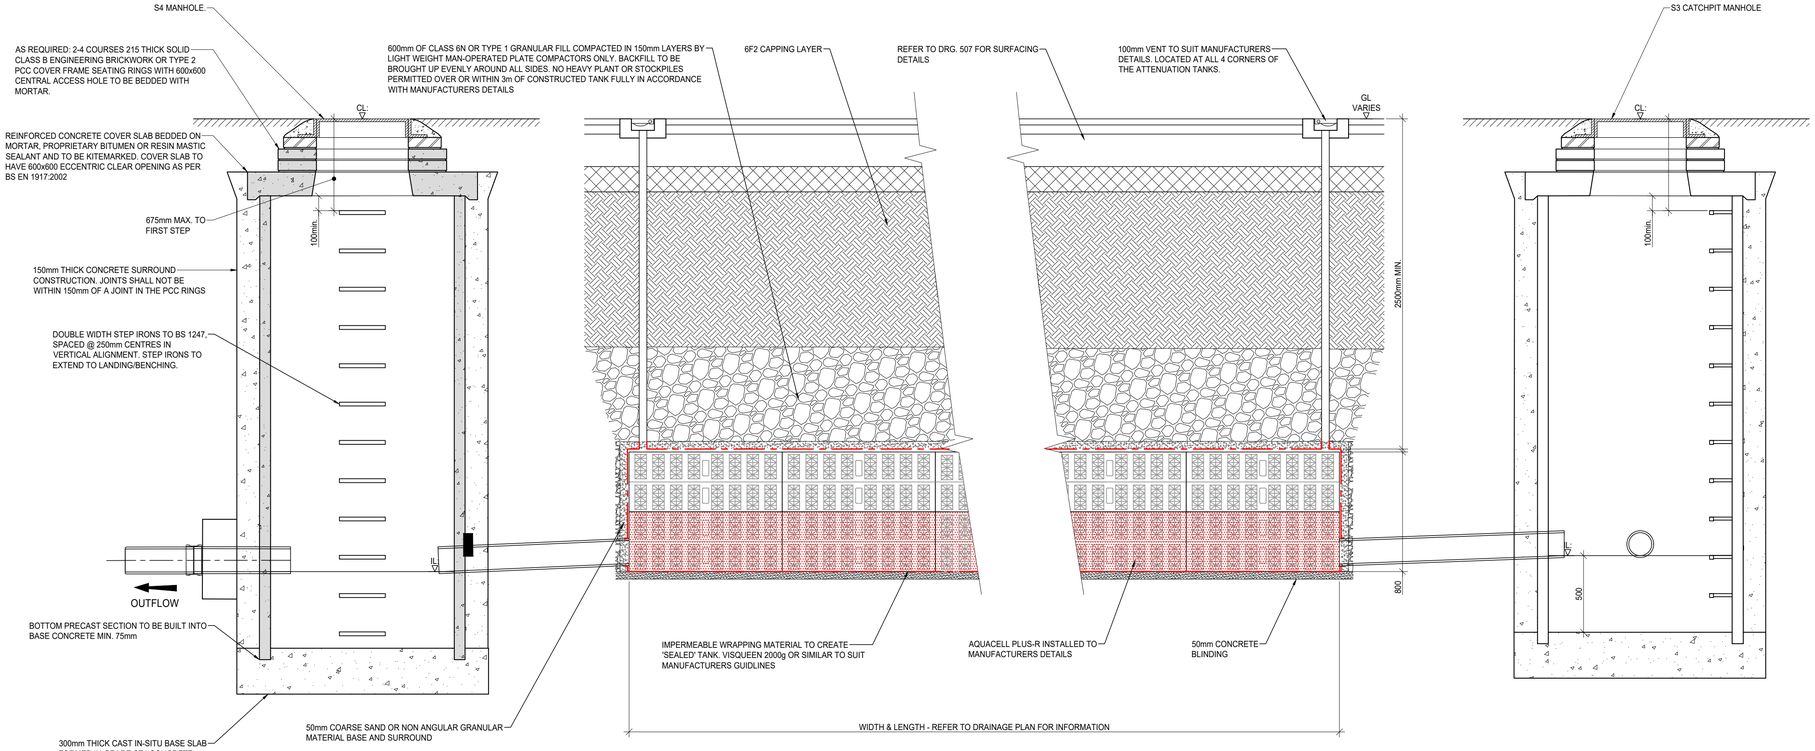

SECTION
1:20

REV.	DATE.	REVISION.	BY.	CHK.
–		FIRST ISSUE.	PH	NB
-	-	-	-	-

Welcome Break

Proposed Drive Through Restaurants
Kates Cabin Services, Cheserton, PE7 3UJ

SW Attenuation Tank Details

Goodson Associates
Tel: +44 (0)113 369 7925
Fax: -
Email: leeds@goodsons.com
Web: www.goodsons.com
Consulting Civil, Structural & Transportation Engineers
Fountain House, 4 South Parade,
Leeds, LS1 5QX
Also at Edinburgh and Glasgow.

TENDER

DATE CREATED:	SCALE:	
Oct. '24'	1:20	@ A1

CONTRACT No:	DRAWING No:	REV:
P15680	502	-