

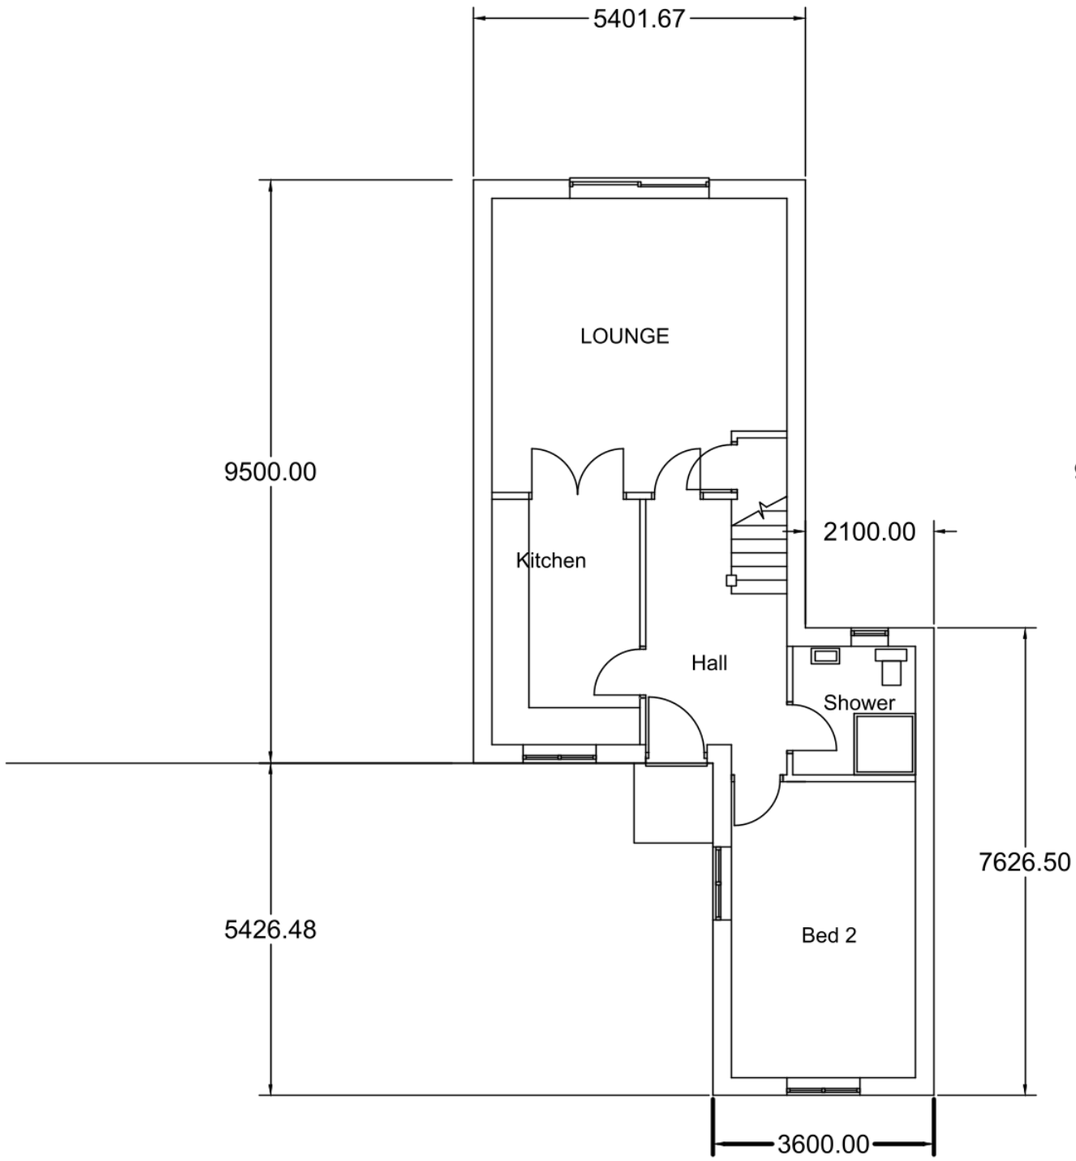


Ground floor

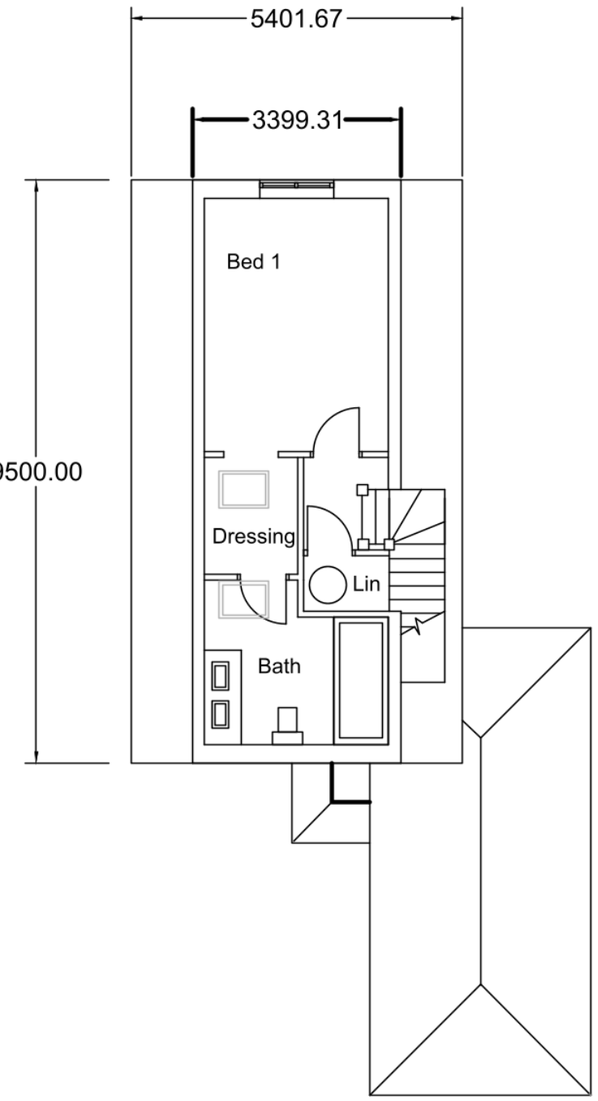

First floor

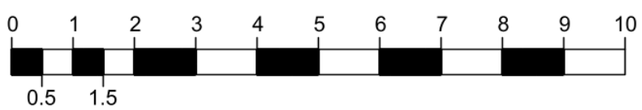

Scale in meters

General Notes

No.	Revision/Issue	Date
A	Dims added to floor plan	11/24

Drawing Title
Proposed floor plans

Project Name and Address
8 Pepys Road
Brampton

Project	Sheet
RPH/23/010	23/010/002 A
Date: Jan 2024	
Scale: 1:100 A3	