

PROPOSED REAR ELEVATION

PROPOSED SIDE ELEVATION

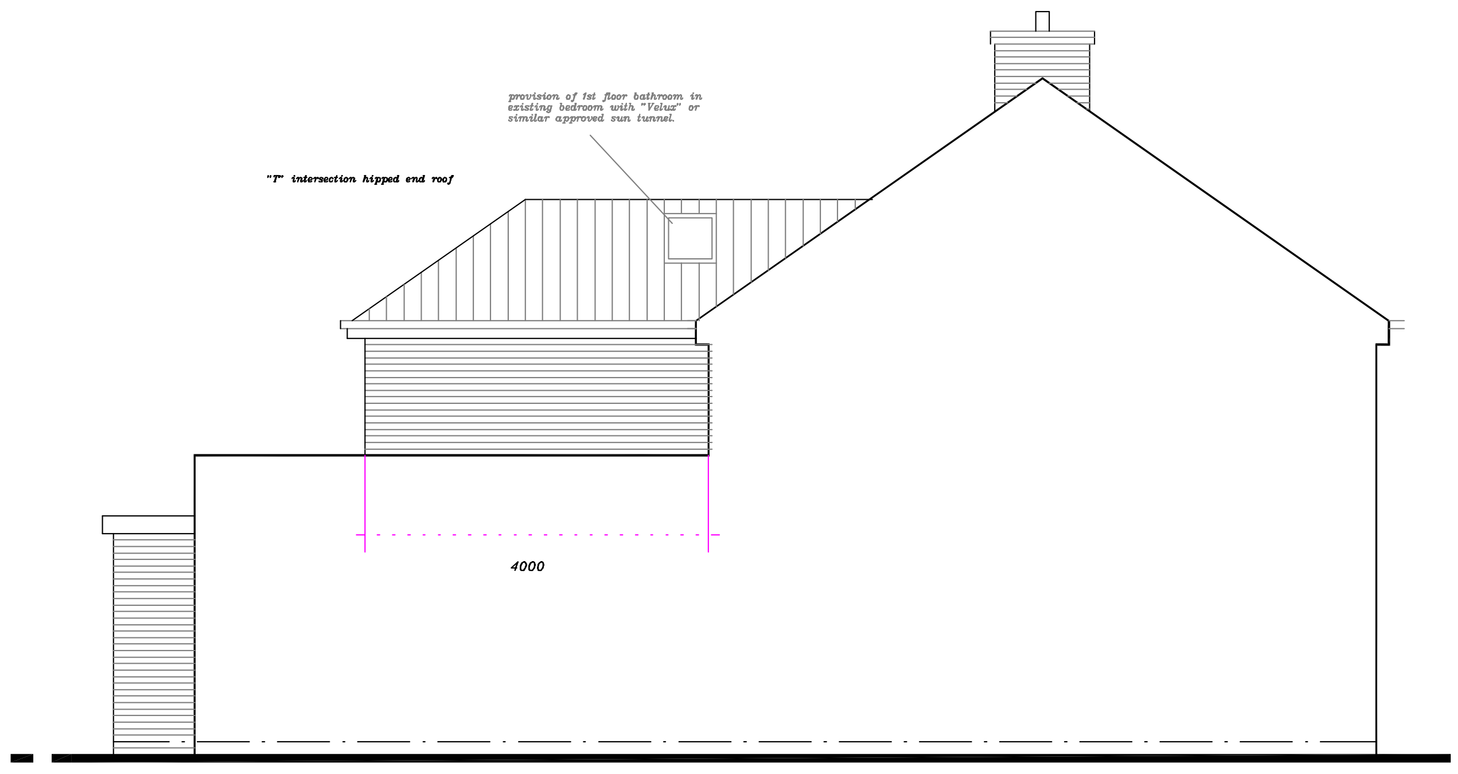

PROPOSED SIDE ELEVATION

©

NOTES

This drawing is to be read in conjunction with the construction notes provided. All dimensions to be checked on site by builder and not scaled from this drawing. This is an architectural drawing for submission to the Local Planning Department only.

REVISIONS

Drawn by:
G P Melanie
Architectural Design

35 Beauchamp Close, Eaton Socon, Cambs PE198BU
email: ginomel@hotmail.com
web site: www.gpmelanie.co.uk
Phone: 01480 210993

Client: Mr & Mrs Gardener

Location: 44 Ackerman Street
Eaton Socon
St Neots
Cambs

Project: Proposed rear extensions

Title: Proposal 2 storey Elevations

Scale: 1:50,1:200 at A1

Date: April 2025

Drg.No. TG/AJD/03