CIVIL ENG. DRAWING

## General Notes:

1. Do not scale from the drawings, alter dimensions, components & assemblies on site prior to manufacture, construction, or supply.
2. Where no units are given for dimensions, whole numbers indicate millimetres (mm) & decimal numbers indicate metres (m).
3. All drawings are to be read together in conjunction with all relevant Architects and other Engineers drawings and specifications. Any discrepancies are to be reported to WE Consulting Engineers for review before ordering materials, commencing fabrication, or proceeding on site.
4. Topographical survey information shown based on drawings:
   - 4.1. CJ Surveys Ltd 02218/T1 Jan 2018
   - 4.2. Survey Solutions "72721NOLS-01" 03/04/2025
5. Existing road lining on layouts shown approximately. Contractor is to survey road to tie-in to accurate position of road lining
6. Drawings have not been approved, until the drawings are approved the designs and details shown on this drawing are subject to change, any works undertaken prior to technical approval is entirely at the contractors' risk.
7. Highway construction materials and workmanship shall be in accordance with Cambridgeshire County Council estate road specification January 2023.


## Legend:

- Works Boundary
- Highway Boundary from Highway Searches
- Approximate Root Protection Area based on information from Argenta Tree Surveys "ATS0722" May 2025

# Western Footpath

Vertical Exaggeration: 5

Datum: 8.000M AOD

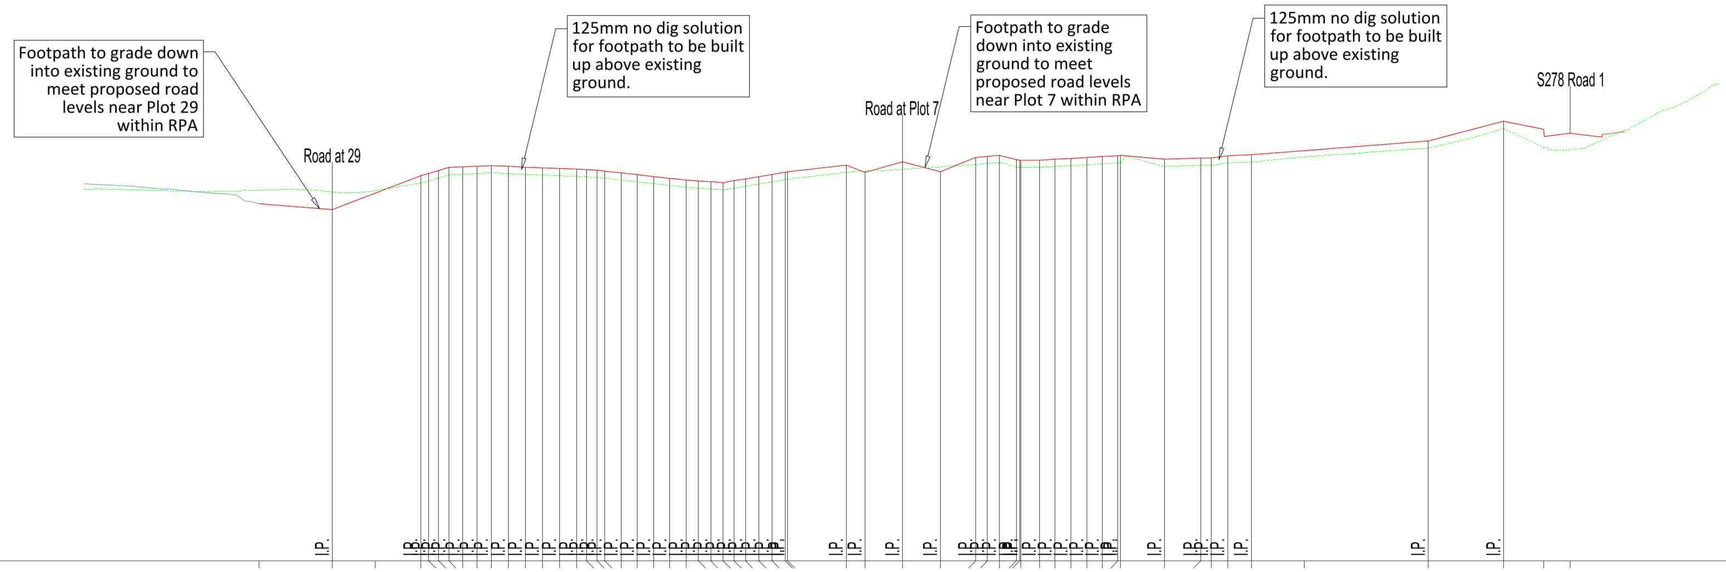


| | | |