

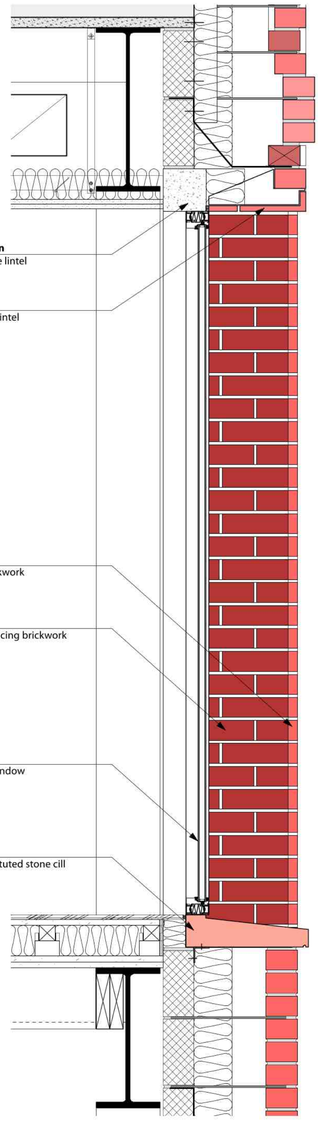



1 Extension Wall Detail - Window Junction
Scale: 1:10

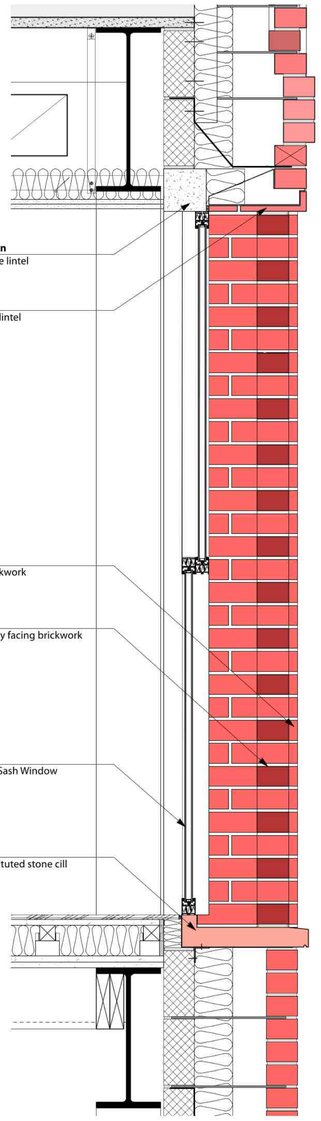


2 Extension Wall Detail - Vent Junction
Scale: 1:10

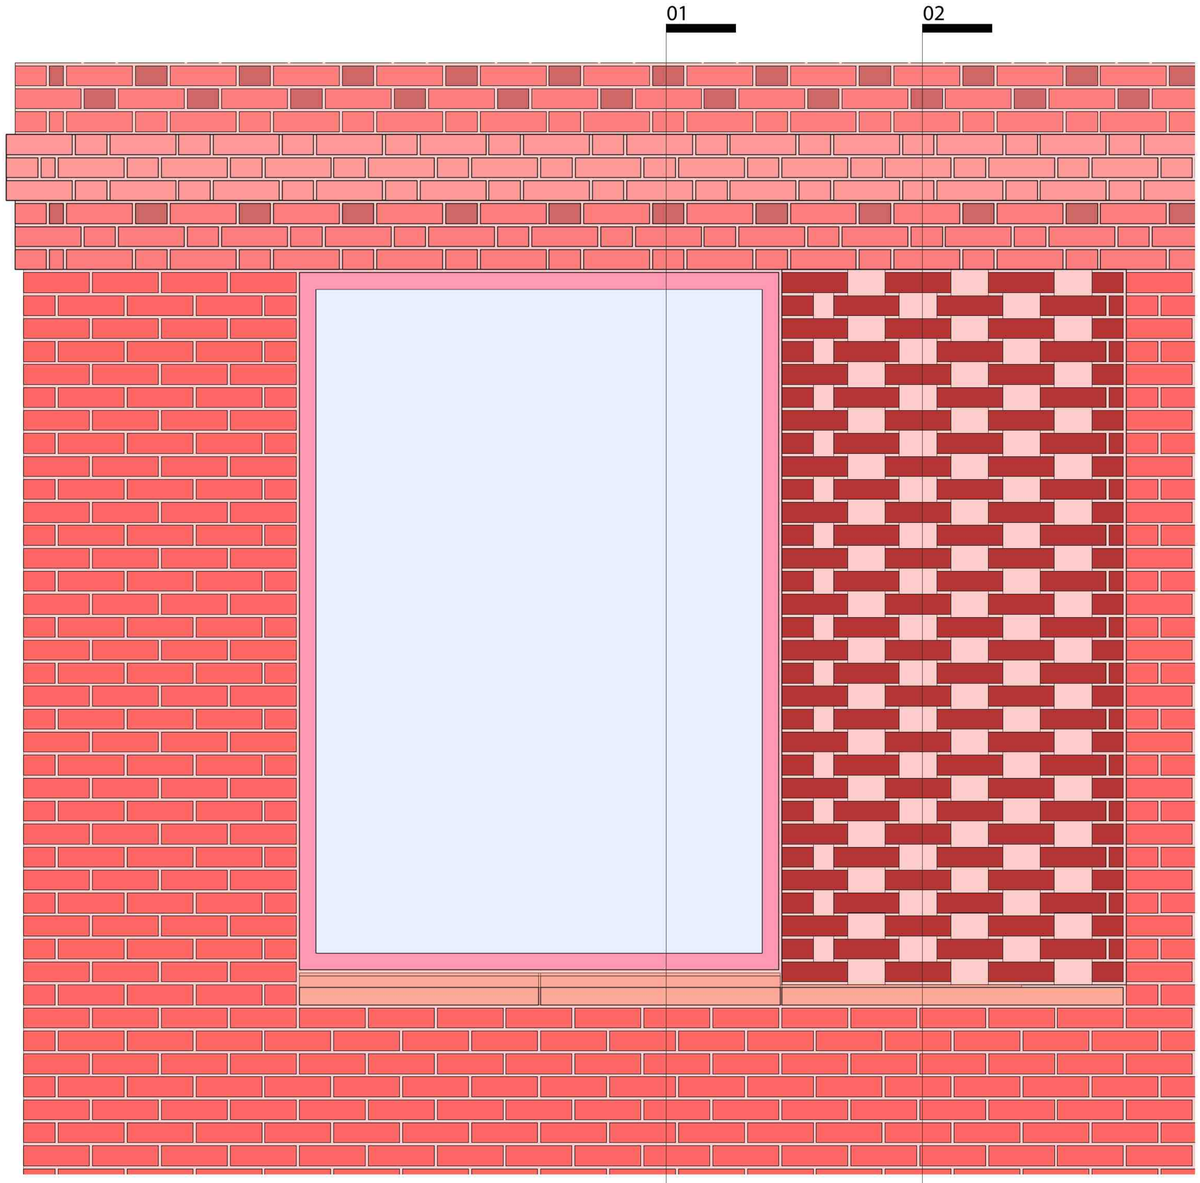

3 Extension Wall Detail - Elevation
Scale: 1:10

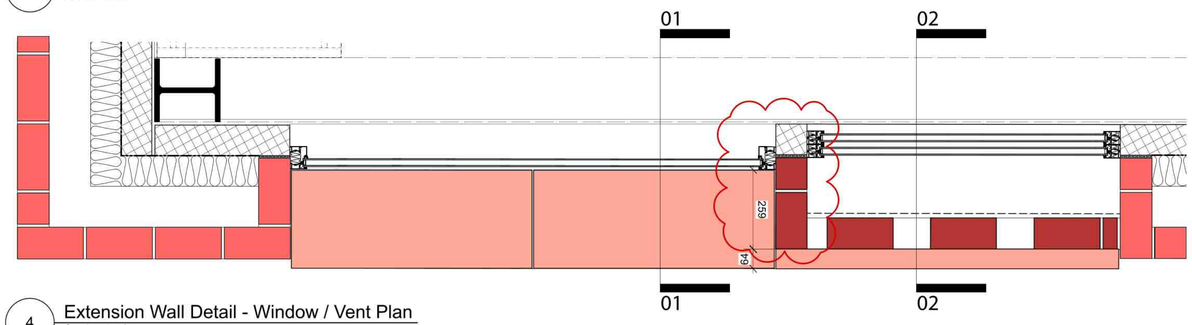

4 Extension Wall Detail - Window / Vent Plan
Scale: 1:10

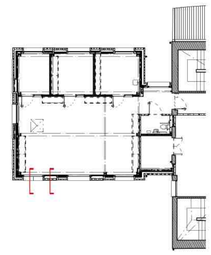

AOC Architecture Ltd
Unit 61 Regent Studios, 8 Andrews Road
London, E8 4QN
t. +44 20 7739 9950
www.theaoc.co.uk studio@theAOC.co.uk

SCALE
0 100 200 300 400 500 mm

All dimensions in millimetres unless otherwise stated.
All dimensions to be checked on site.
Do not scale from this drawing except for planning purposes.
Any errors to be reported to the architect immediately.
Copyright reserved.

NOTES

Existing construction

Rev P2
Revised dimension

No.	Revision / Issue	Drawn by	Checked by	Date
P2	Planning Condition Issue	AM	NS	06.03.25
P1	Planning Condition Issue	AM	NS	07.02.25

Project Title
295 St Neots Priory Centre
Priory Lane, Saint Neots, PE19 2BH

Drawing Name	External Ventilated Brickwork Detail 1
Drawing Status	PLANNING
Scale	1:5 @ A1 / 1:10 @ A3
Drawing No.	295_DD_610
Rev.	P2