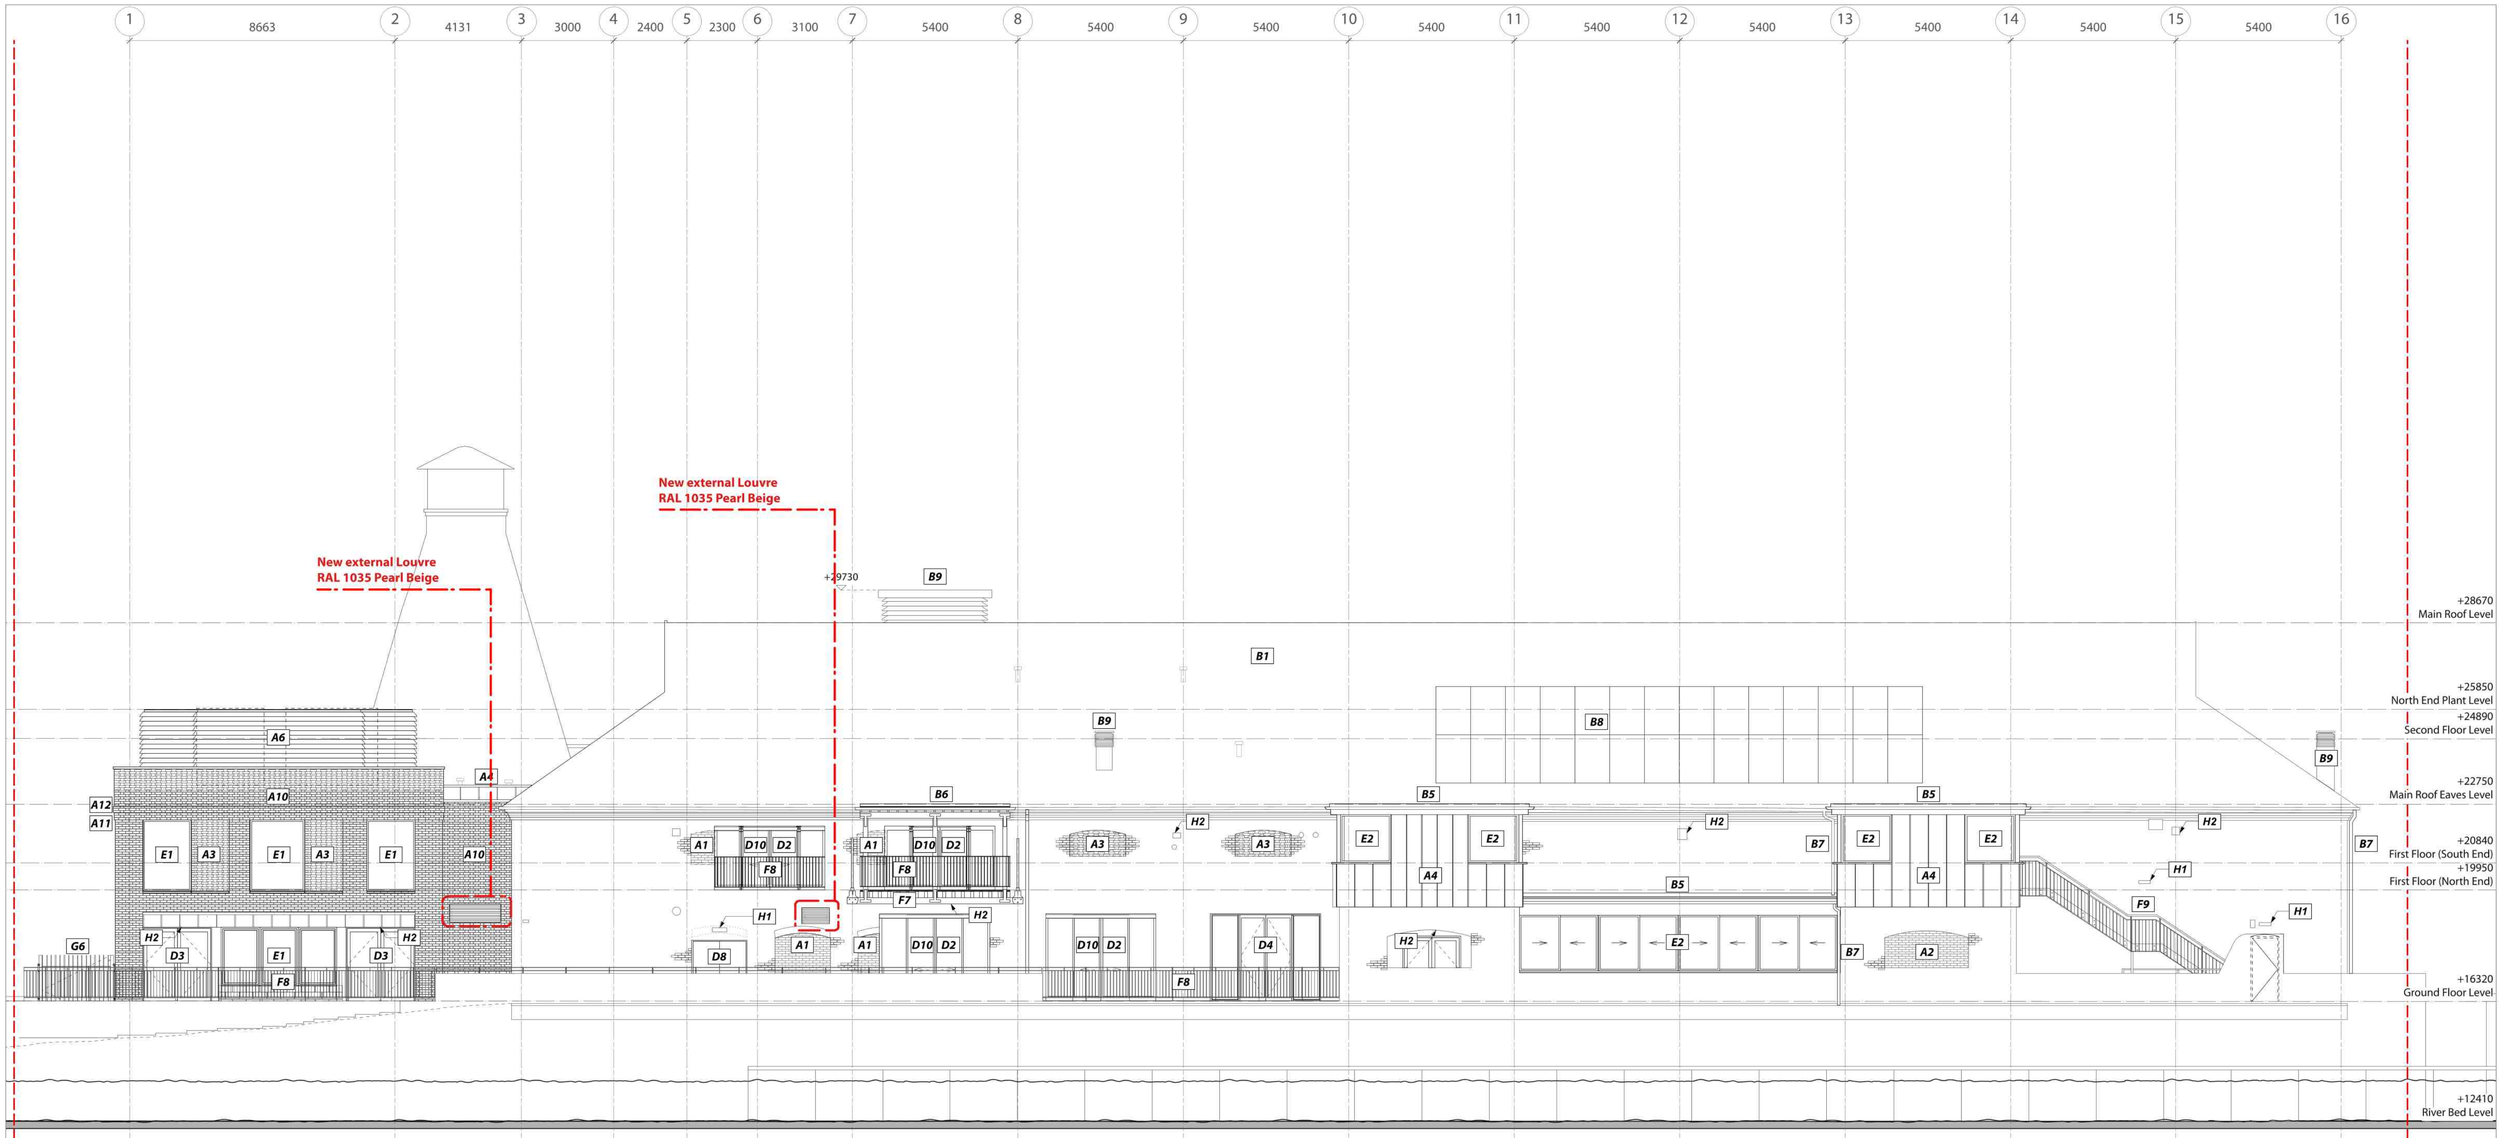


AOC

AOC Architecture Ltd
Unit 61, Regent Studios, 8 Andrews Road,
London E8 4QN
t. +44 20 7739 9950
www.theaoc.co.uk studio@theAOC.co.uk

SCALE

0 1 2 3 4 5 M

All dimensions in millimetres unless otherwise stated.
All dimensions to be checked on site.
Do not scale from this drawing except for planning purposes.
Any errors to be reported to the architect immediately.
Copyright reserved.

NOTES

ownership boundary

site boundary

Refer to condition 3 external materials schedule for design and colour of SVP's and roof penetrations

Rev P2
Revised drawing number

No.	Revision / Issue	Drawn by	Checked by	Date	No.	Revision / Issue	Drawn by	Checked by	Date
P2	Planning Condition 4b	NS	TC	06.03.25					
P1	Planning Condition 4b	NS	TC	07.02.25					

Project Title

295 St Neots Priory Centre
Priory Lane, Saint Neots, PE19 2BH

Drawing Name	PROPOSED West Elevation
Drawing Status	PLANNING
Scale	1:50 @ A1 / 1:100 @ A3
Drawing No.	295_SK_250306_01
Rev.	P2