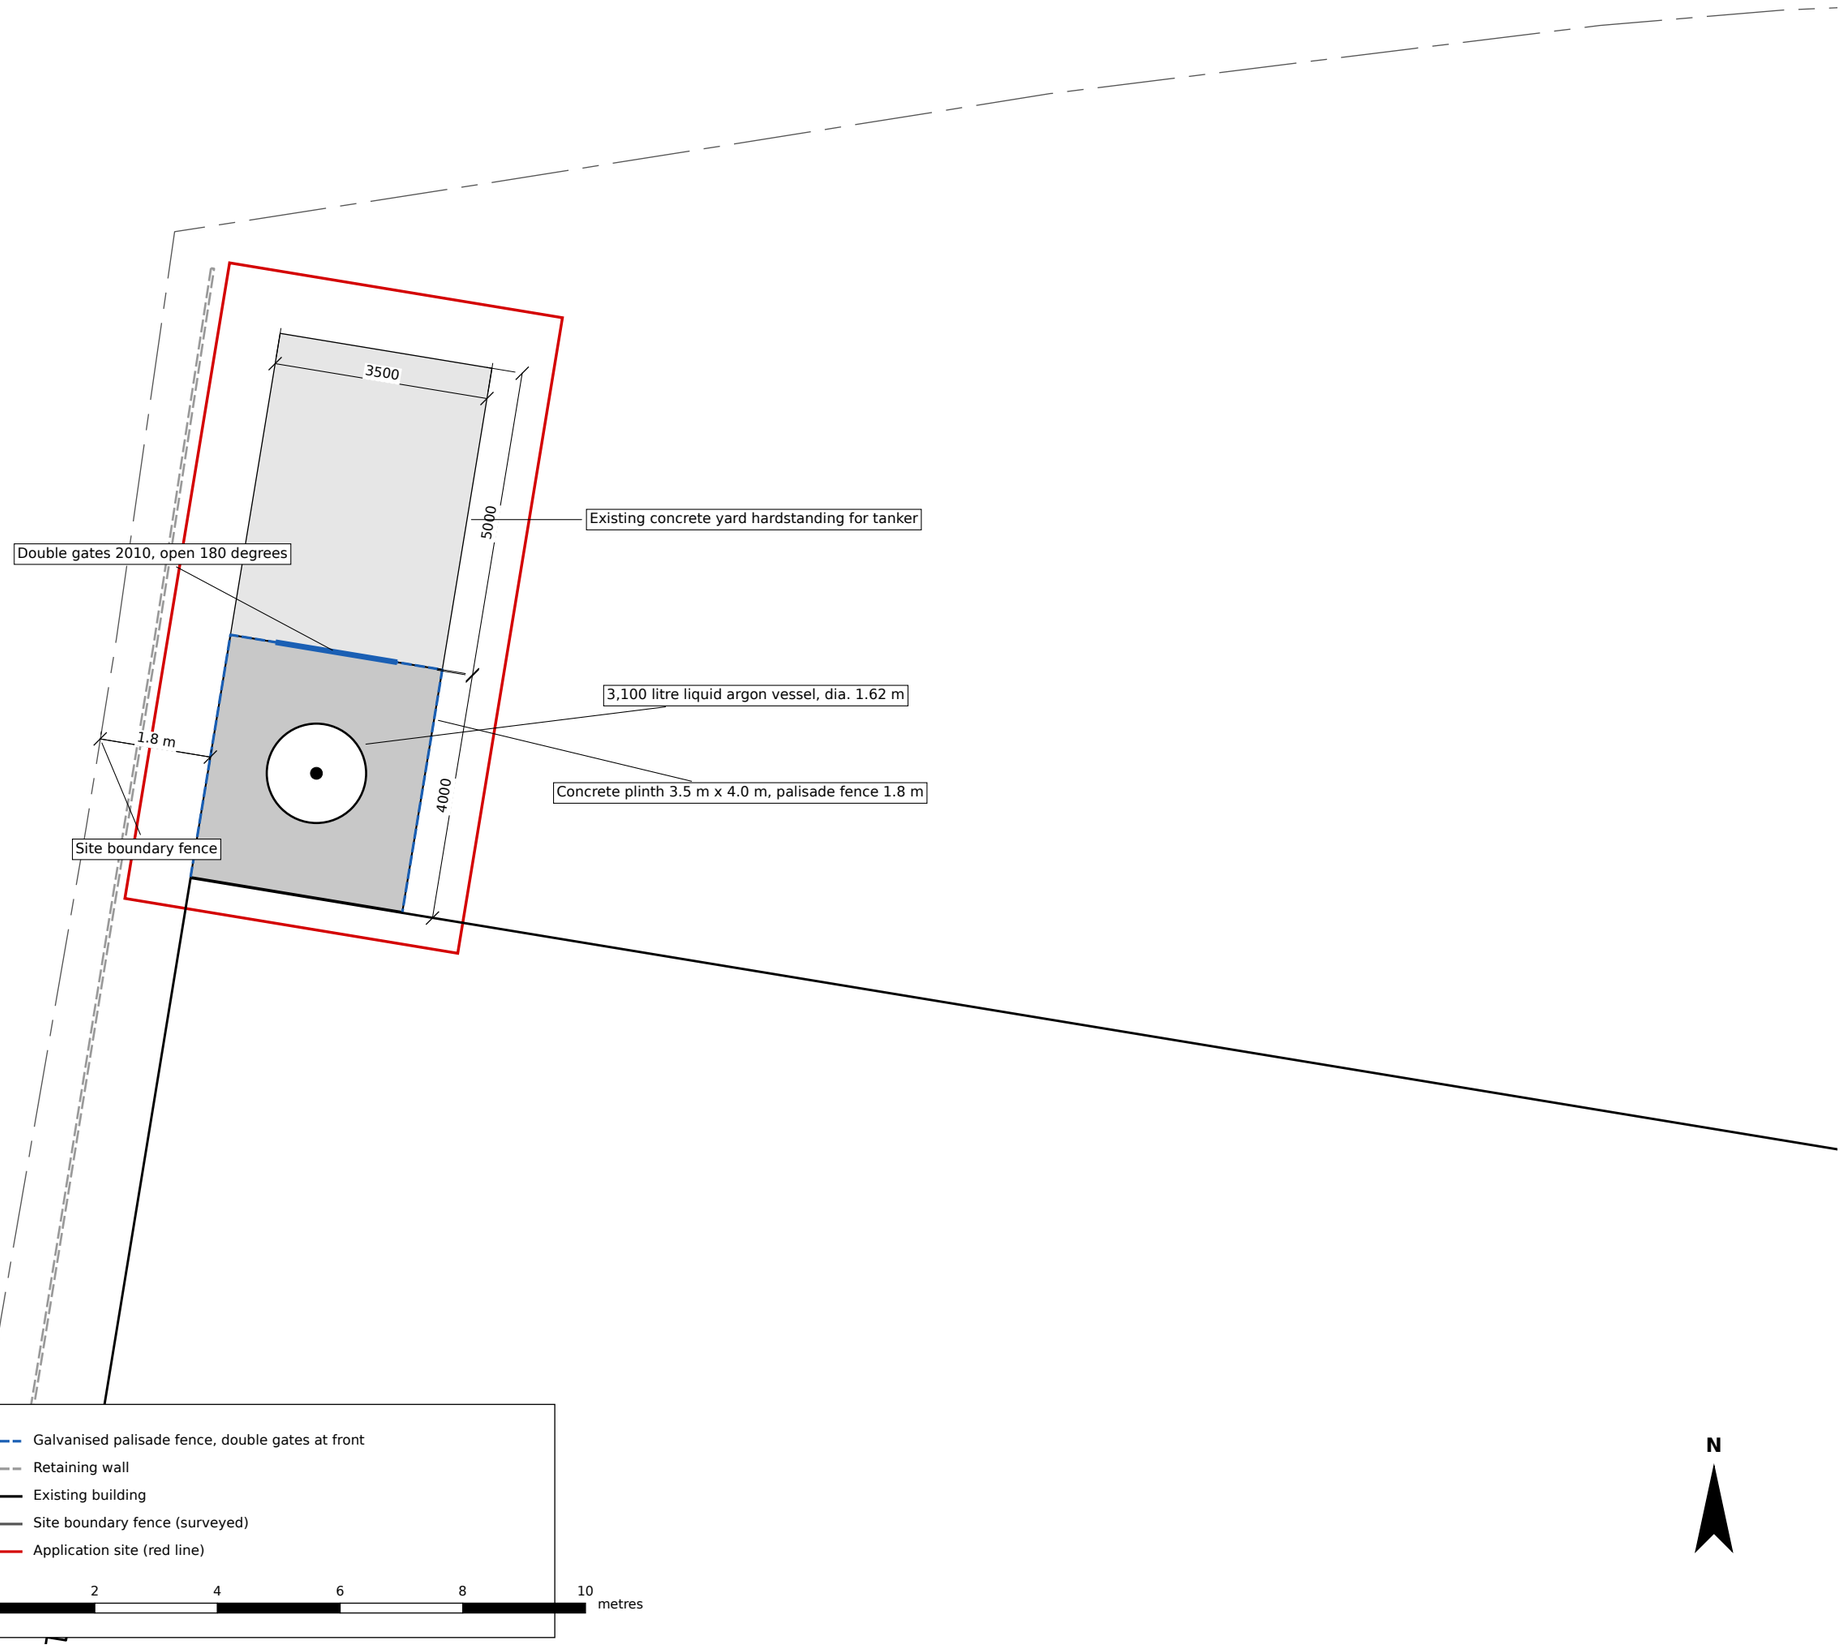


NOTES

Vessel: BOC VIE 31S, 3,100 litre liquid argon, white, diameter 1.62 m, height 4.27 m above plinth. Ref. BOC drawing CRYOSP'D 01 issue 1.

Concrete plinth 3.5 m x 4.0 m, built 20 mm from the north wall, up to 300 mm high at the front edge. Plinth and fence completed September 2026. Existing concrete yard hardstanding in front, more than 5.0 m deep.

Enclosure: 1.8 m high galvanised palisade fence. Double gates 2010 mm wide at the front, opening 180 degrees. Pedestrian gate 1000 mm wide, opening both ways, at the building wall.

Do not scale from this drawing.

PROJECT

Proposed liquid argon storage vessel
41 Edison Road, St Ives
Cambridgeshire PE27 3LF

CLIENT

Orbital Fabrications Ltd

DRAWING TITLE

PROPOSED SITE PLAN

SCALE

1:100 at A3

DATE / REV / STATUS

23.10.2026 / A / FOR PLANNING

DRAWN BY

D Major, Orbital Fabrications Ltd

DRAWING NO.

OF-DEW-003