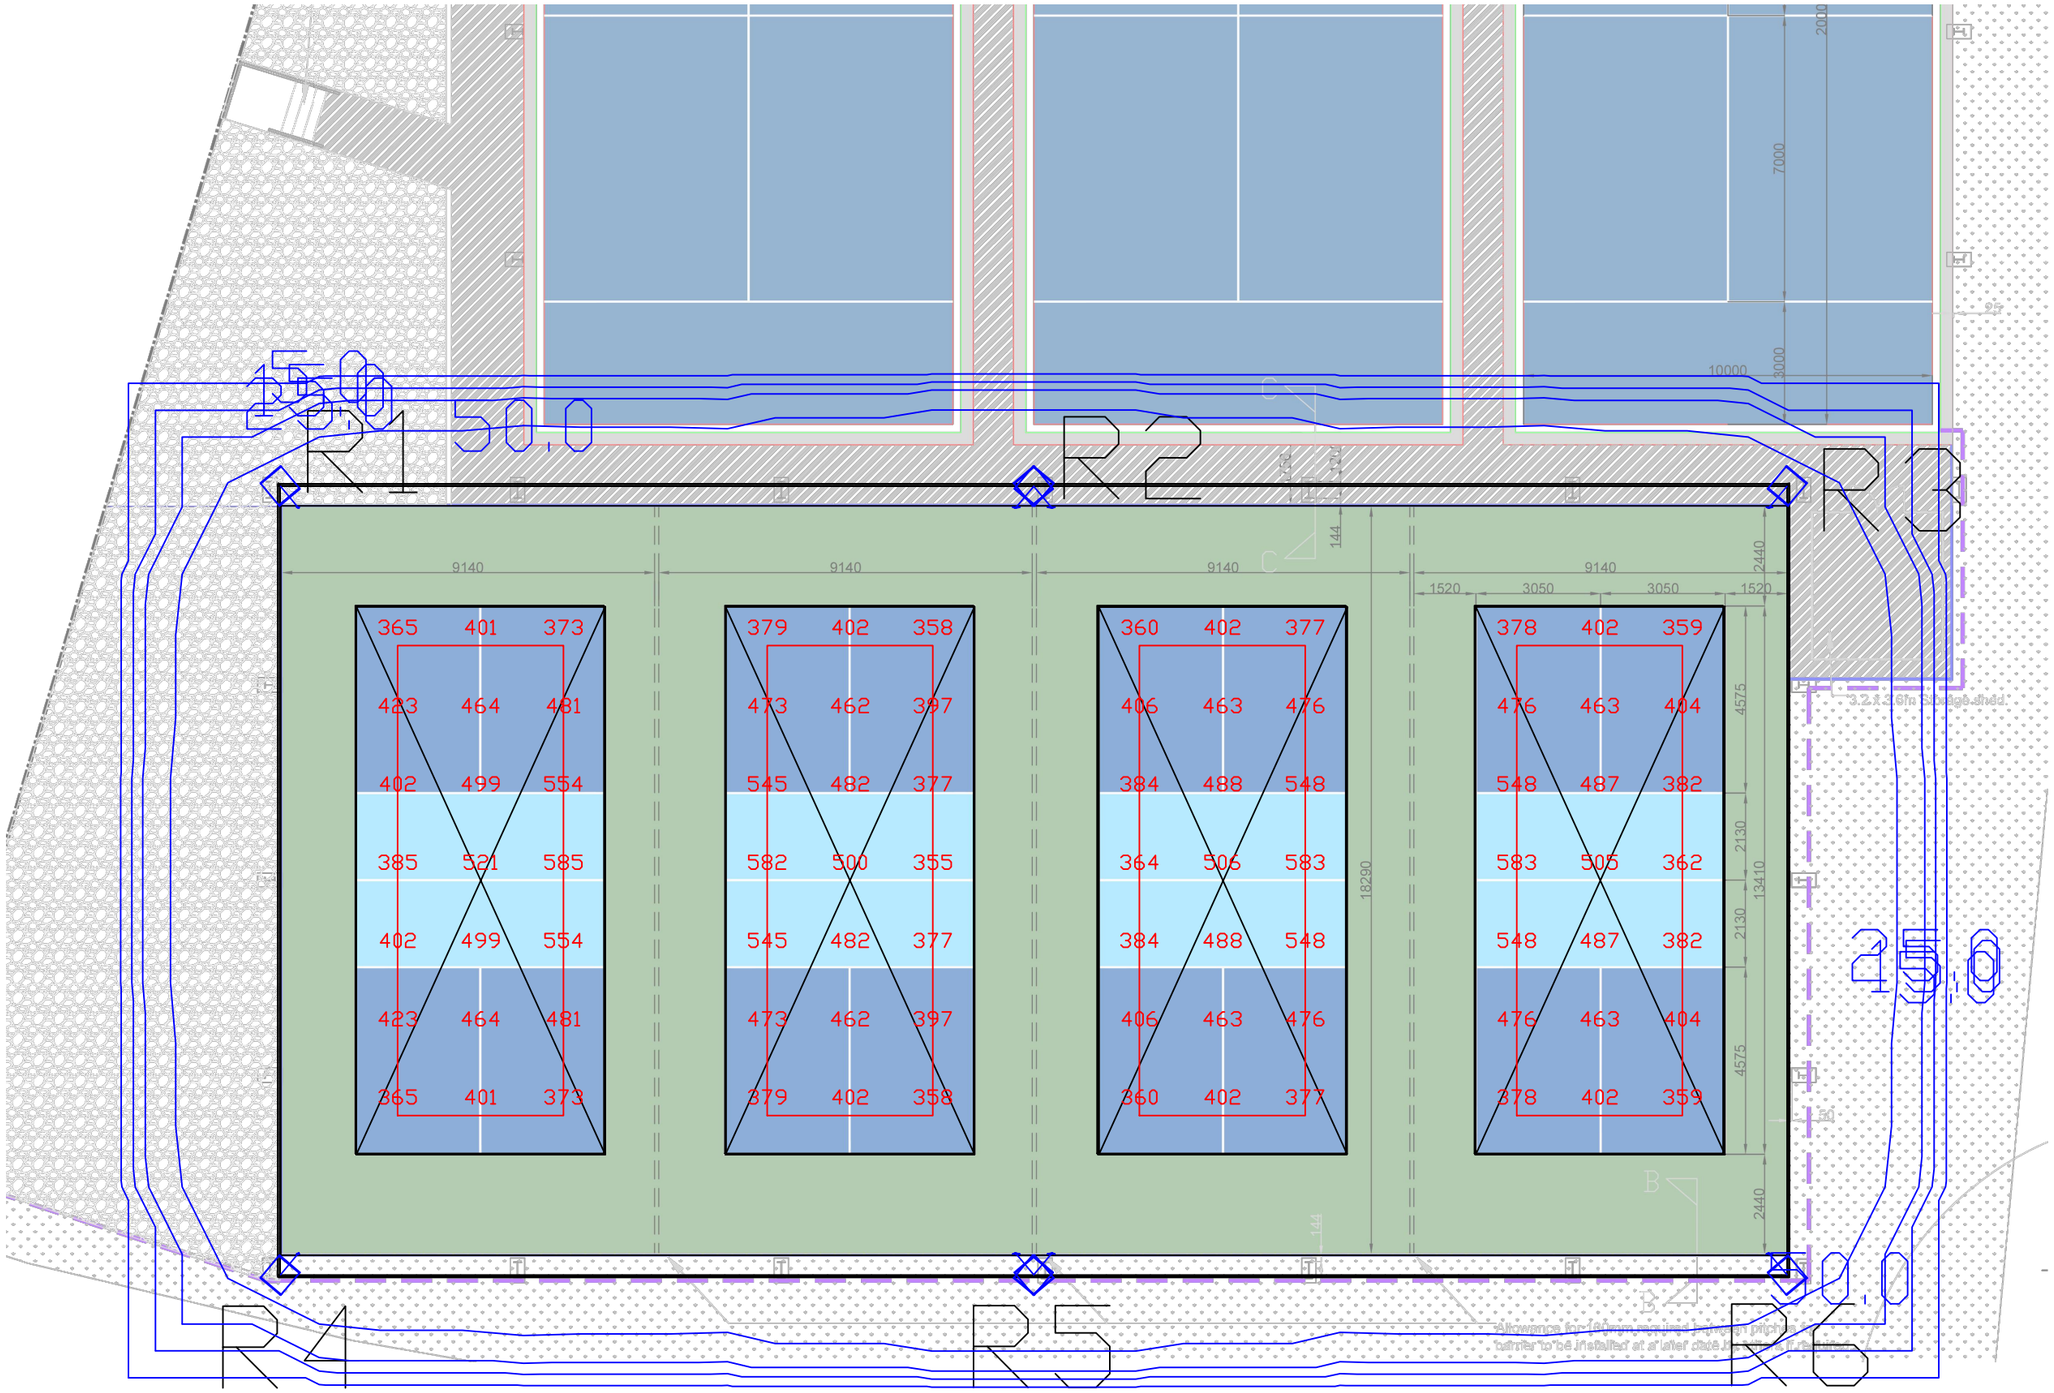


NOTES:

Floodlighting Equipment
6 x 8m Roof Mounted (R1-R6)
Each carrying the following Floodlights :-
R1, R3, R4 & R6 - Dimmed by 25%
...1 x Siteco FL11-1 Blade-PL33T BLC
R2 & R5 - Dimmed by 25%
...2 x Siteco FL11-1 Blade-PL33T BLC

Lamps = Siteco LED - 5,000K CRI 70

Illuminance Levels
Initial - Pickleball
(100hrs) E.i.ave = 450Lux
Maintained -
(4000hrs) E.i.ave = 405Lux
Uniformity
Emin/Eave = 0.84
Emin/Emax = 0.67

Grid values in Lux(initial).
Grid interval = 2m.
Contour values in Lux (initial).
Contours: 5, 15, 25, 50 Lux.

Maintenance Factor = 0.90
(Based on a cleaning interval of 2 years)

Notes

B - Pickleball Court Colour updated to light blue in key only. 15/07/26

5	07/09/26	Reduced Spill	HJ	JM
4	04/09/26	Roof Mounted	HJ	JM
3	04/09/26	Added Padel Courts	HJ	JM
2	24/06/26	Roof Mounted	HJ	JM
1	04/06/26	6 6m masts	JDW	JDW
0	03/06/26	ORIGINAL ISSUE	JDW	JDW

EST. 1962
HALLIDAY LIGHTING

www.halliday-lighting.co.uk

THIS DRAWING & THE INFORMATION CONTAINED THEREIN IS THE PROPERTY OF HALLIDAY LIGHTING LTD ANDS SHOULD NOT BE COPIED IN WHOLE OR IN PART, DISCLOSED TO ANY THIRD PARTY OR USED FOR ANY OTHER PURPOSE WITHOUT THE PRIOR WRITTEN CONSENT OF HALLIDAY LIGHTING

email - info@halliday-lighting.co.uk

PROJECT NAME:
Huntingdon TC

DRAWING TITLE:
Proposed Floodlighting

DRAWN BY: HJ	DATE: 07/09/2026
CHECKED BY: JM	SCALE: NTS
DRAWING No: HLS12392	REVISION: REV5